



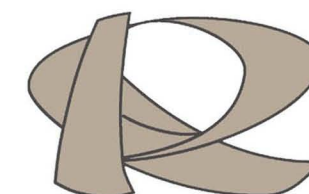


CORPUS BAY AREA HOUSTON
PINNACLE PARK SEPTEMBER 28th, 2016

DESIGN DEVELOPMENT DOCUMENTS

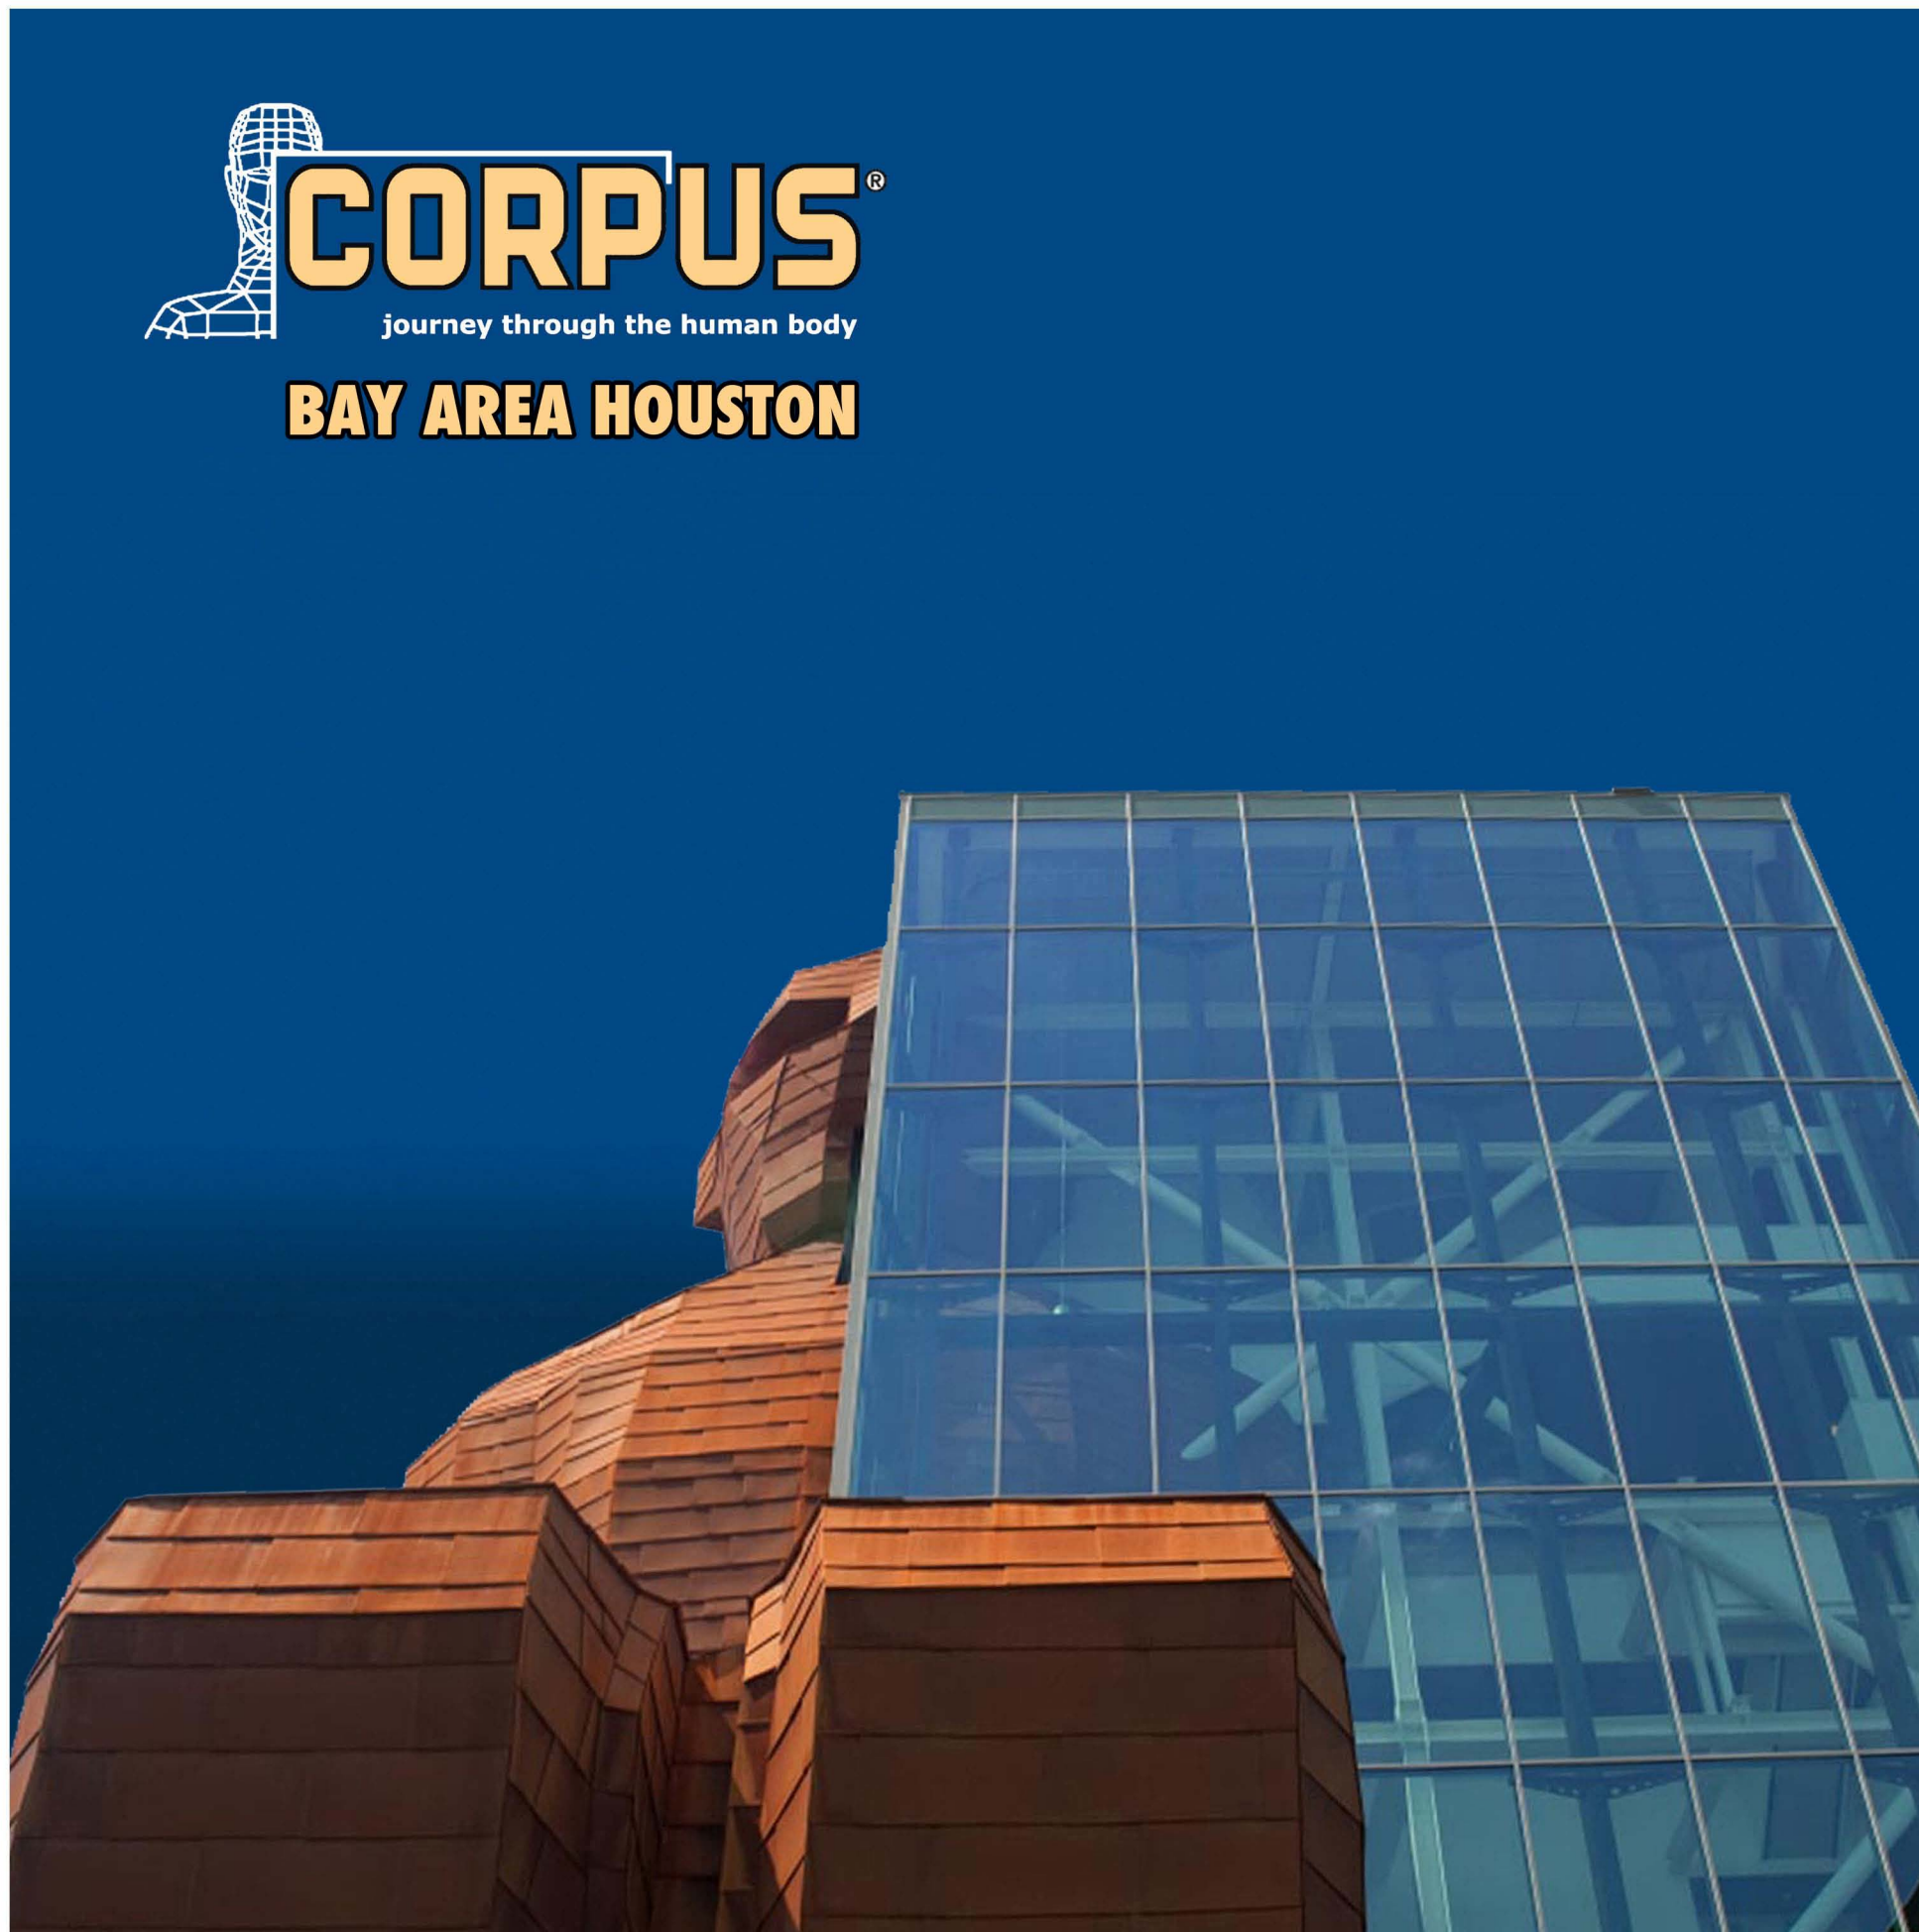

RECO PRODUCTIONS
INTERNATIONAL B.V.
DEVELOPMENT SPECIAL PROJECTS

PBV
ARCHITECTS

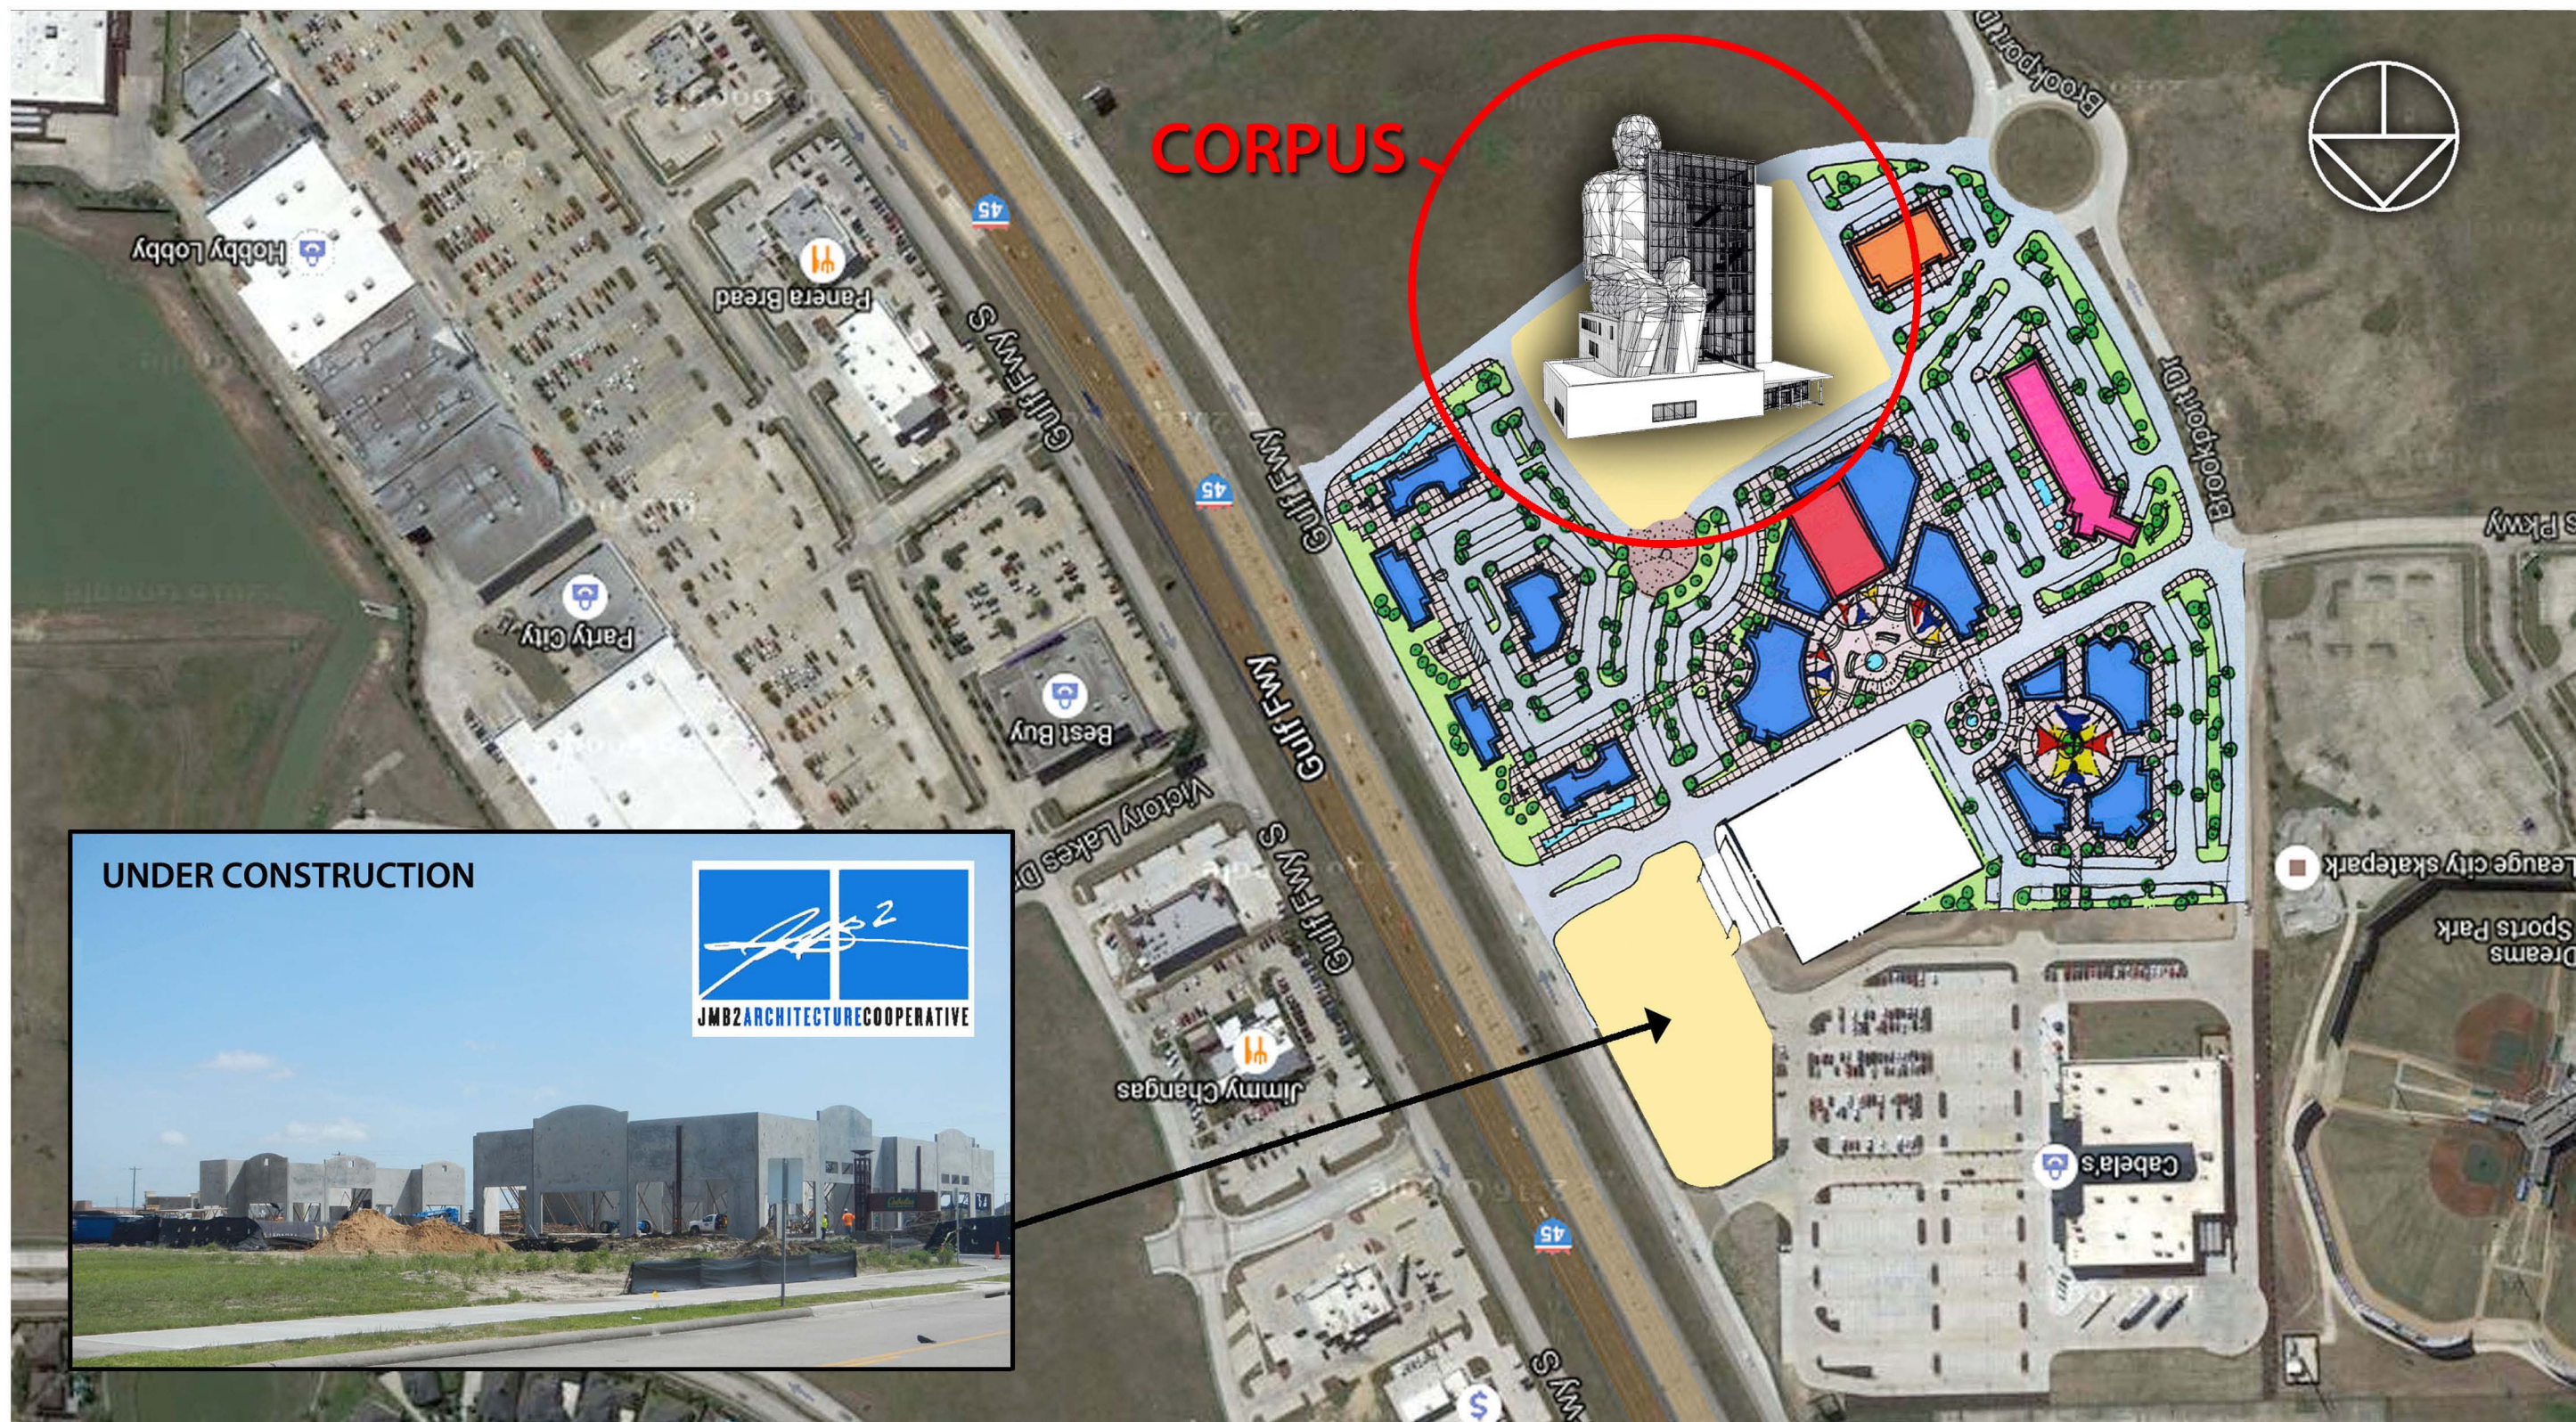










project : Corpus Bay Area Houston - Pinnacle Park

date : September 28th, 2016

building part : _____

scale : _____ format : A3 1299 drawing number : VO

PBV architects Herenweg 6 2242 ES Wassenaar tel: 070-5119260 e-mail: info@pbv.nl www.pbv.nl

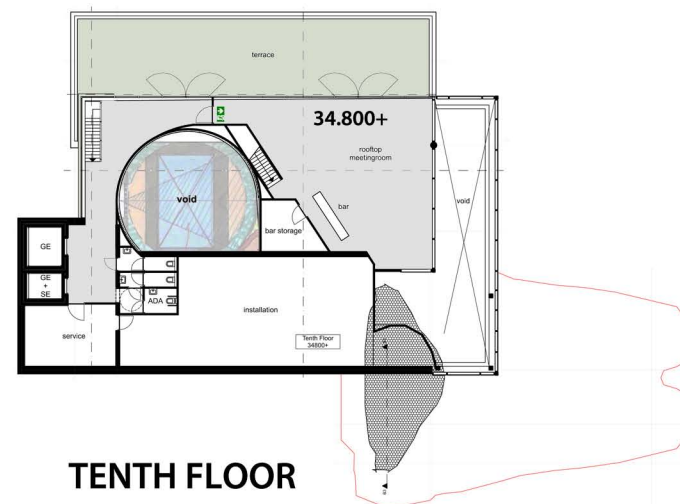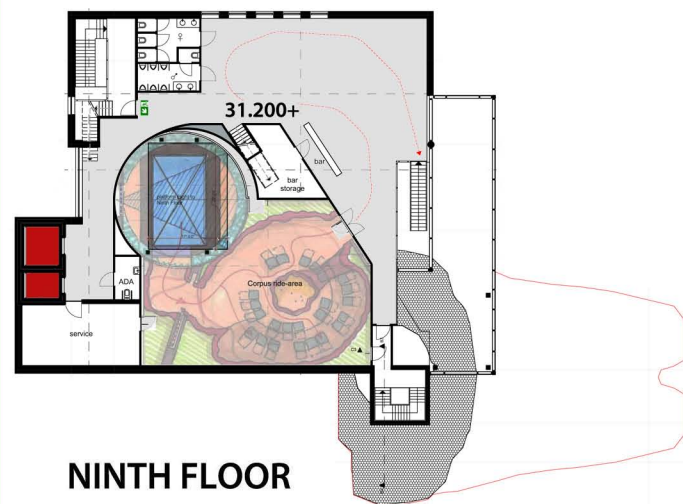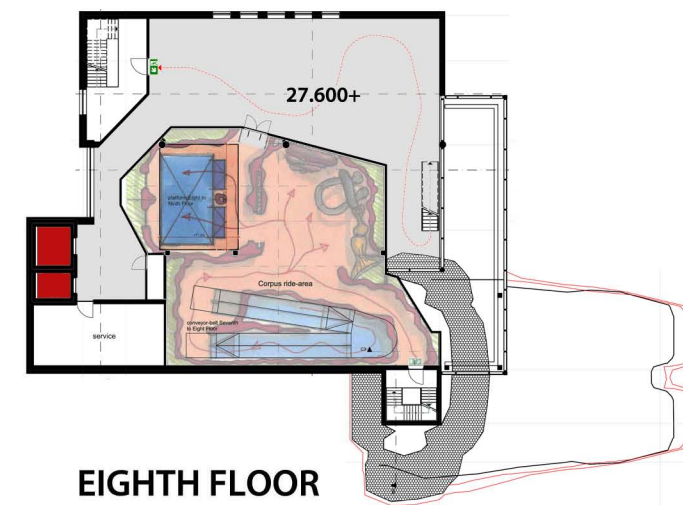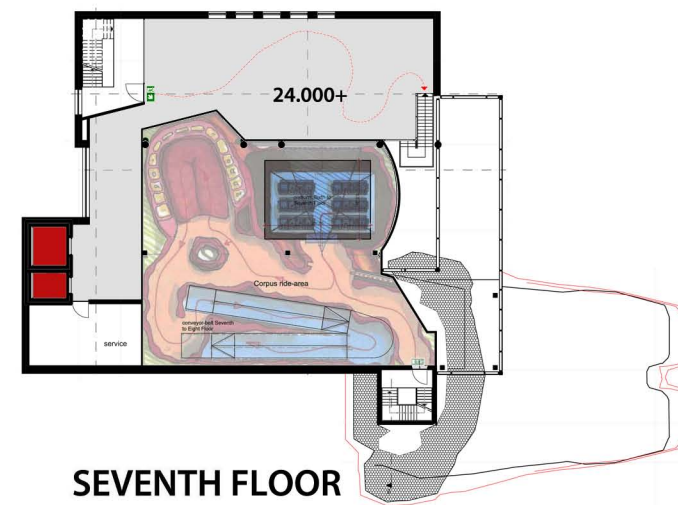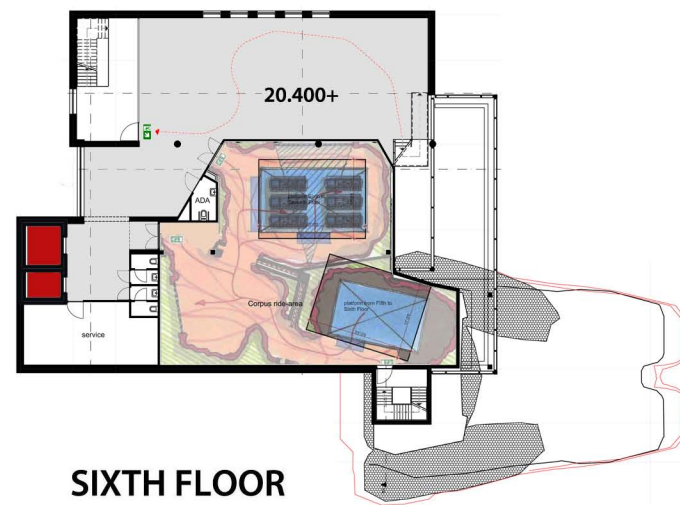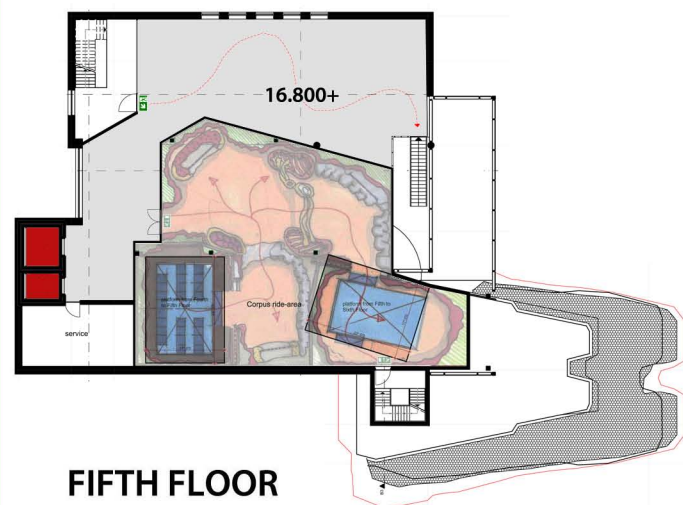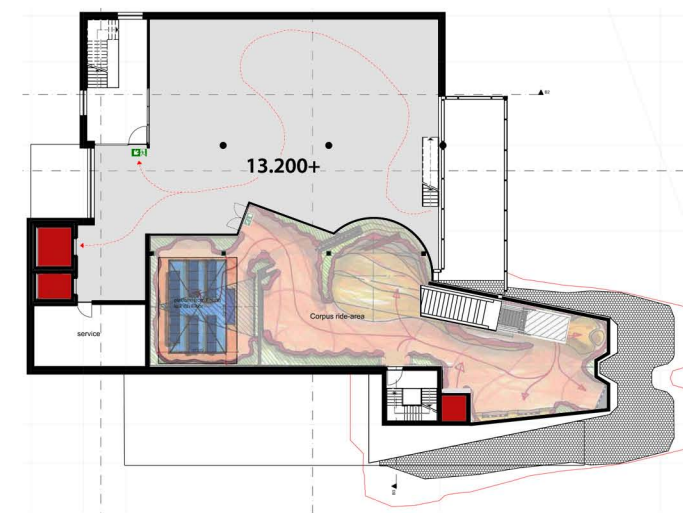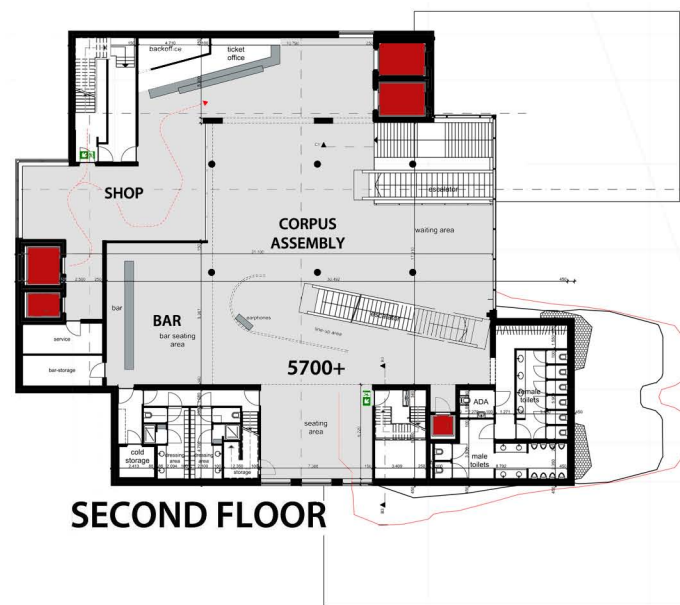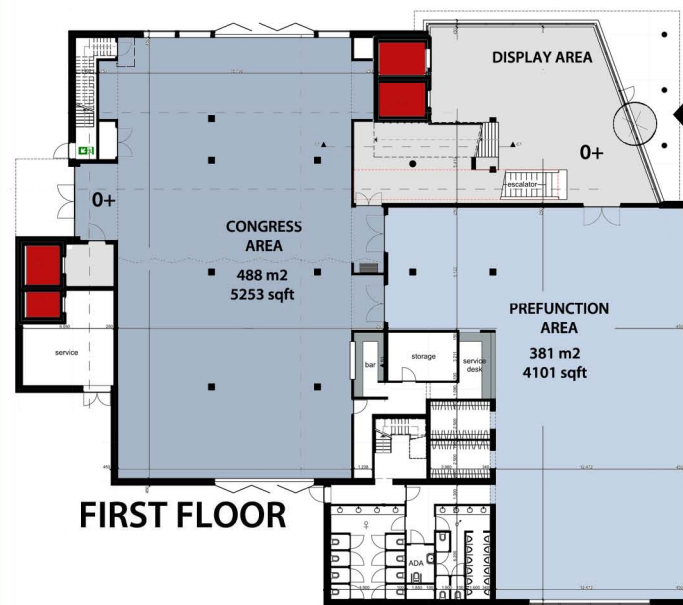

project : Corpus Bay Area Houston

date : September 28th, 2016

building part :



scale : format : A3

PBV architects Herenweg 6 2242 ES Wassenaar tel: 070-5119260 e-mail: info@pbv.nl www.pbv.nl

drawing number :
1299 VO

PBV
ARCHITECTS

Iconic Overview

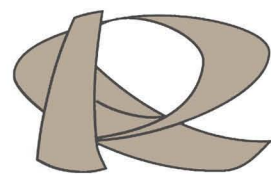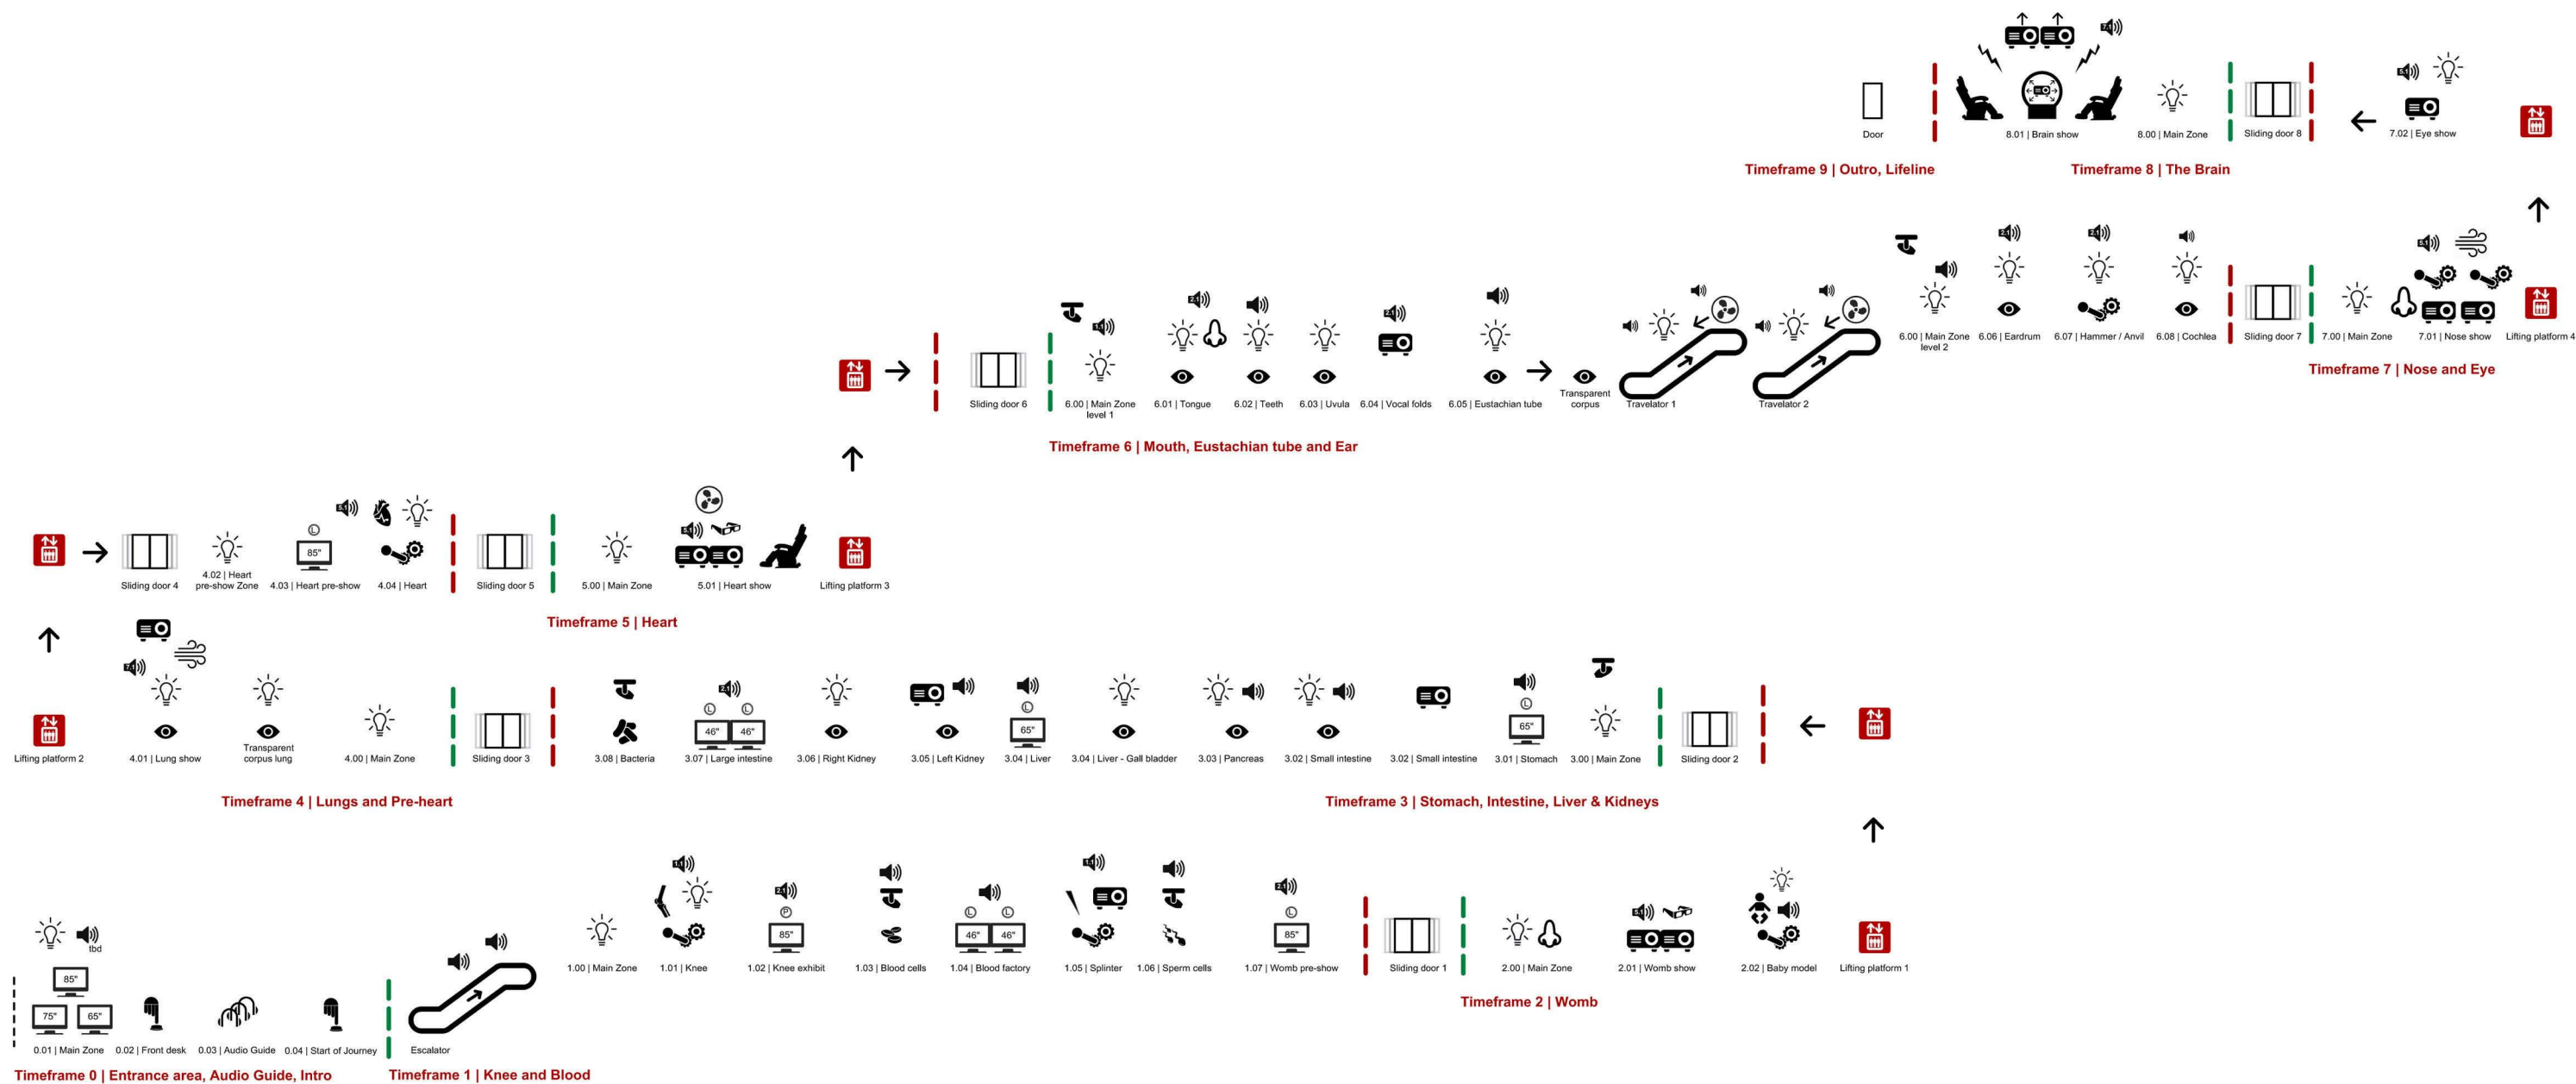

RECO PRODUCTIONS
INTERNATIONAL B.V.
DEVELOPMENT SPECIAL PROJECTS

project : Corpus Bay Area Houston - Pinnacle Park

date : September 28th, 2016

building part :

scale : format : A3



PBV architects Herenweg 6 2242 ES Wassenaar tel: 070-5119260 e-mail: info@pbv.nl www.pbv.nl

drawing number :

1299 VO

PBV
ARCHITECTS

Iconic Overview / Basics marked

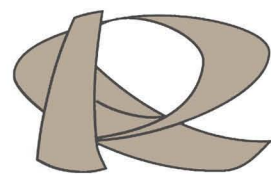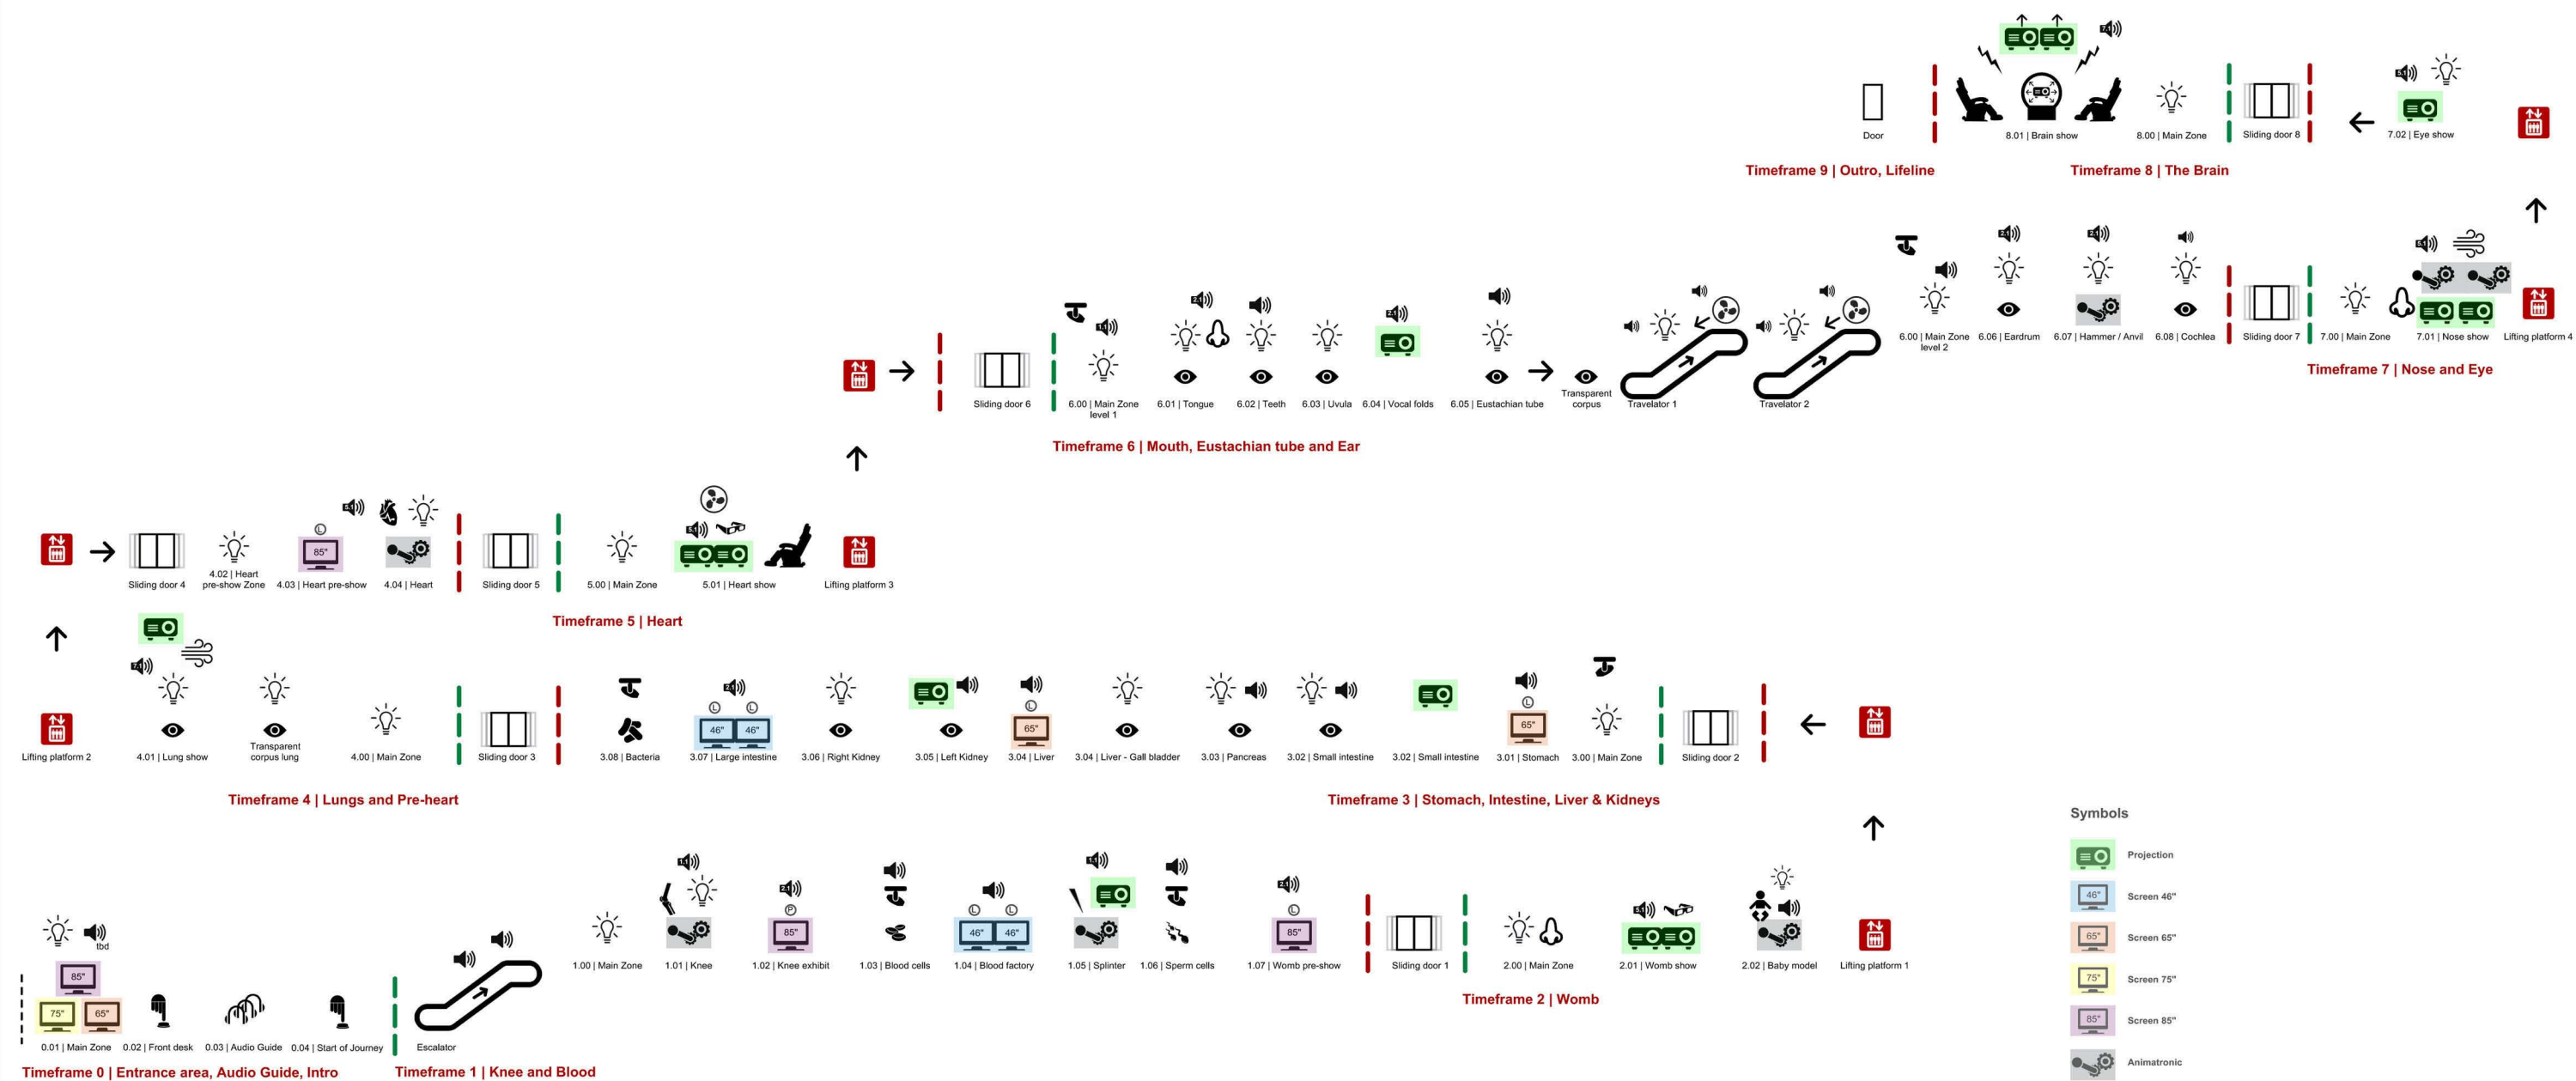

RECO PRODUCTIONS
INTERNATIONAL B.V.
DEVELOPMENT SPECIAL PROJECTS

project : Corpus Bay Area Houston - Pinnacle Park

date : September 28th, 2016

building part :

scale :

format : A3

1299



drawing number :

VO

PBV architects Herenweg 6 2242 ES Wassenaar tel: 070-5119260 e-mail: info@pbv.nl www.pbv.nl

PBV
ARCHITECTS

Iconic Overview / Speakers marked

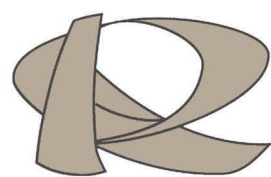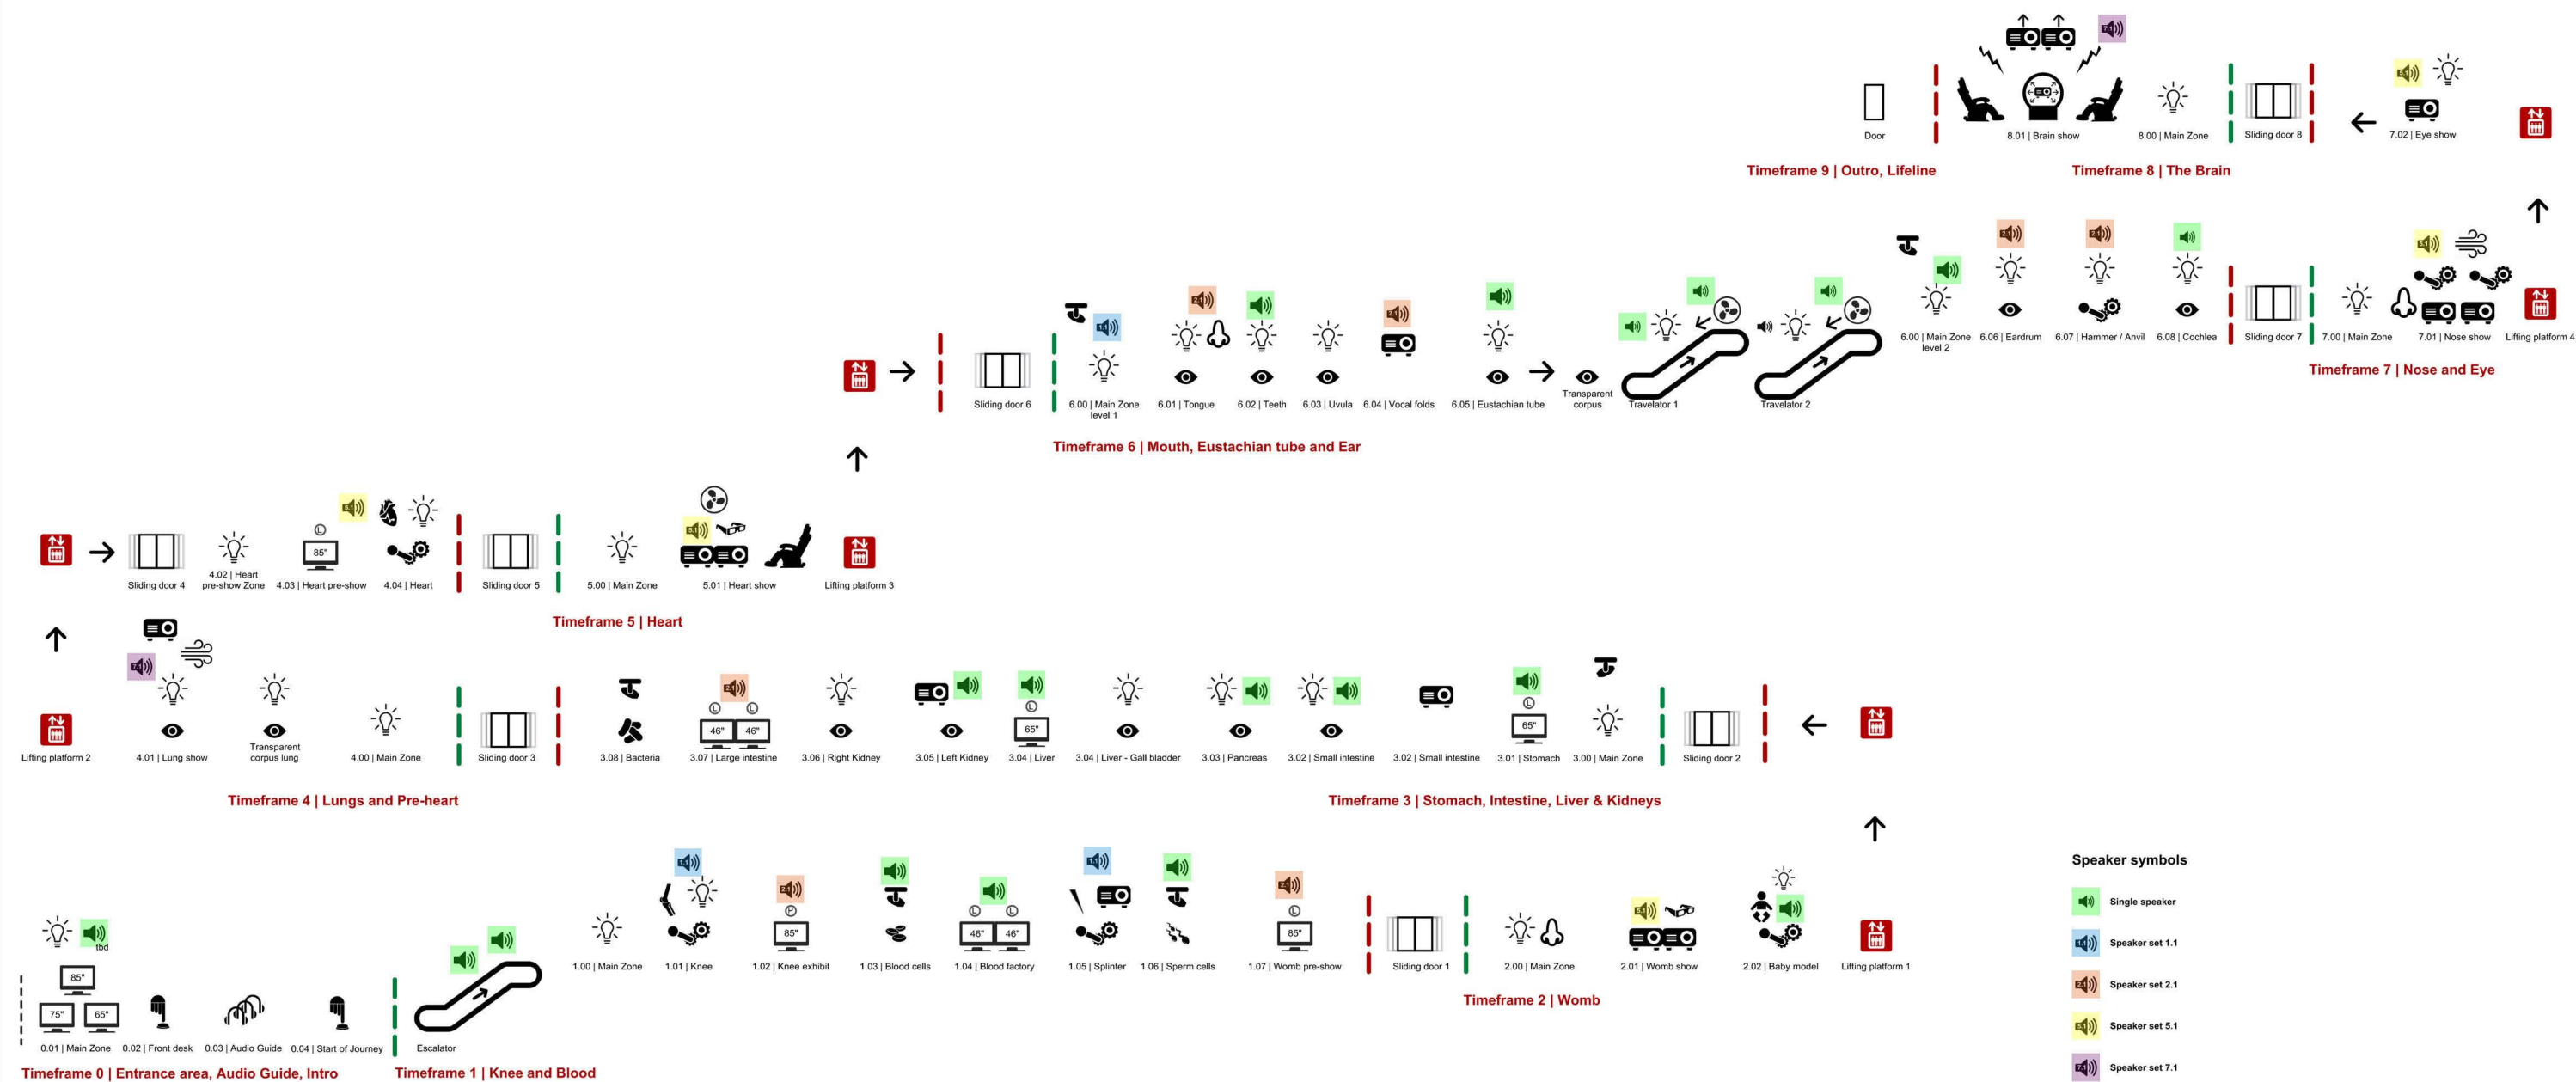

RECO PRODUCTIONS
INTERNATIONAL B.V.
DEVELOPMENT SPECIAL PROJECTS

project : Corpus Bay Area Houston - Pinnacle Park

date : September 28th, 2016

building part :

scale :

format : A3


1299

drawing number :

VO

PBV architects Herenweg 6 2242 ES Wassenaar tel: 070-5119260 e-mail: info@pbv.nl www.pbv.nl

PBV
ARCHITECTS

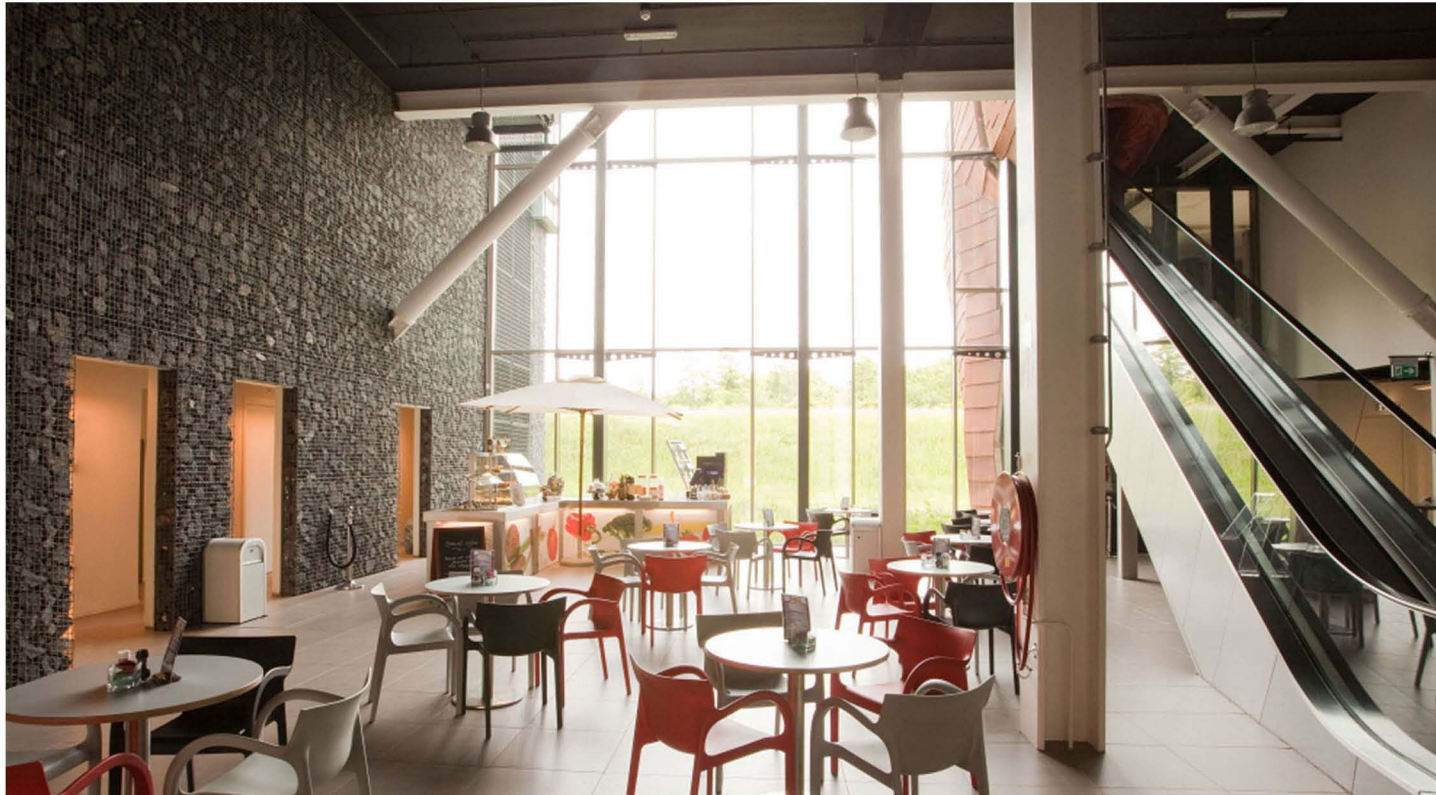

project : Corpus Bay Area Houston - Pinnacle Park

date : September 28th, 2016

building part :


drawing number :

scale : format : A3

1299





VO

PBV architects Herenweg 6 2242 ES Wassenaar tel: 070-5119260 e-mail: info@pbv.nl www.pbv.nl

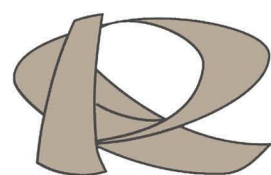

RECO PRODUCTIONS
INTERNATIONAL B.V.
DEVELOPMENT SPECIAL PROJECTS

PBV
ARCHITECTS

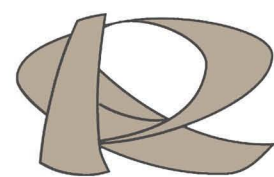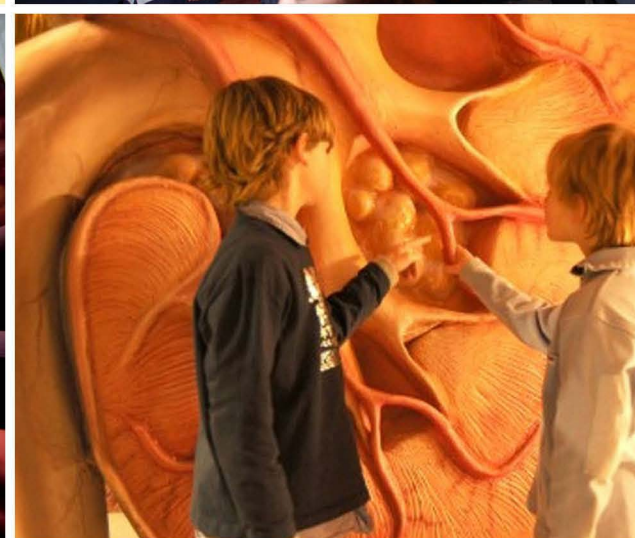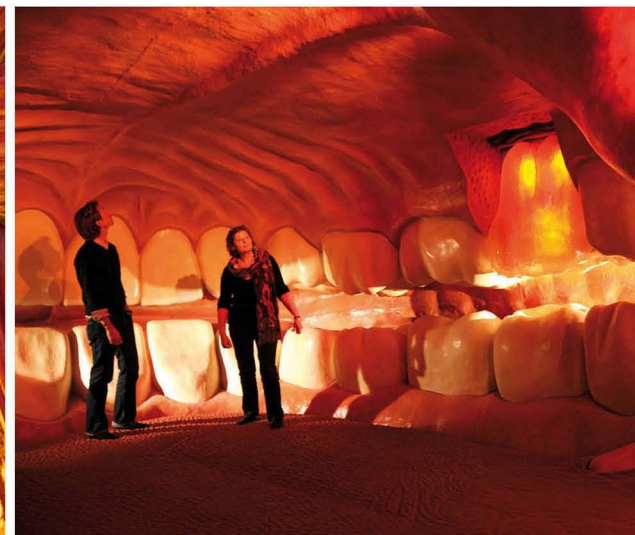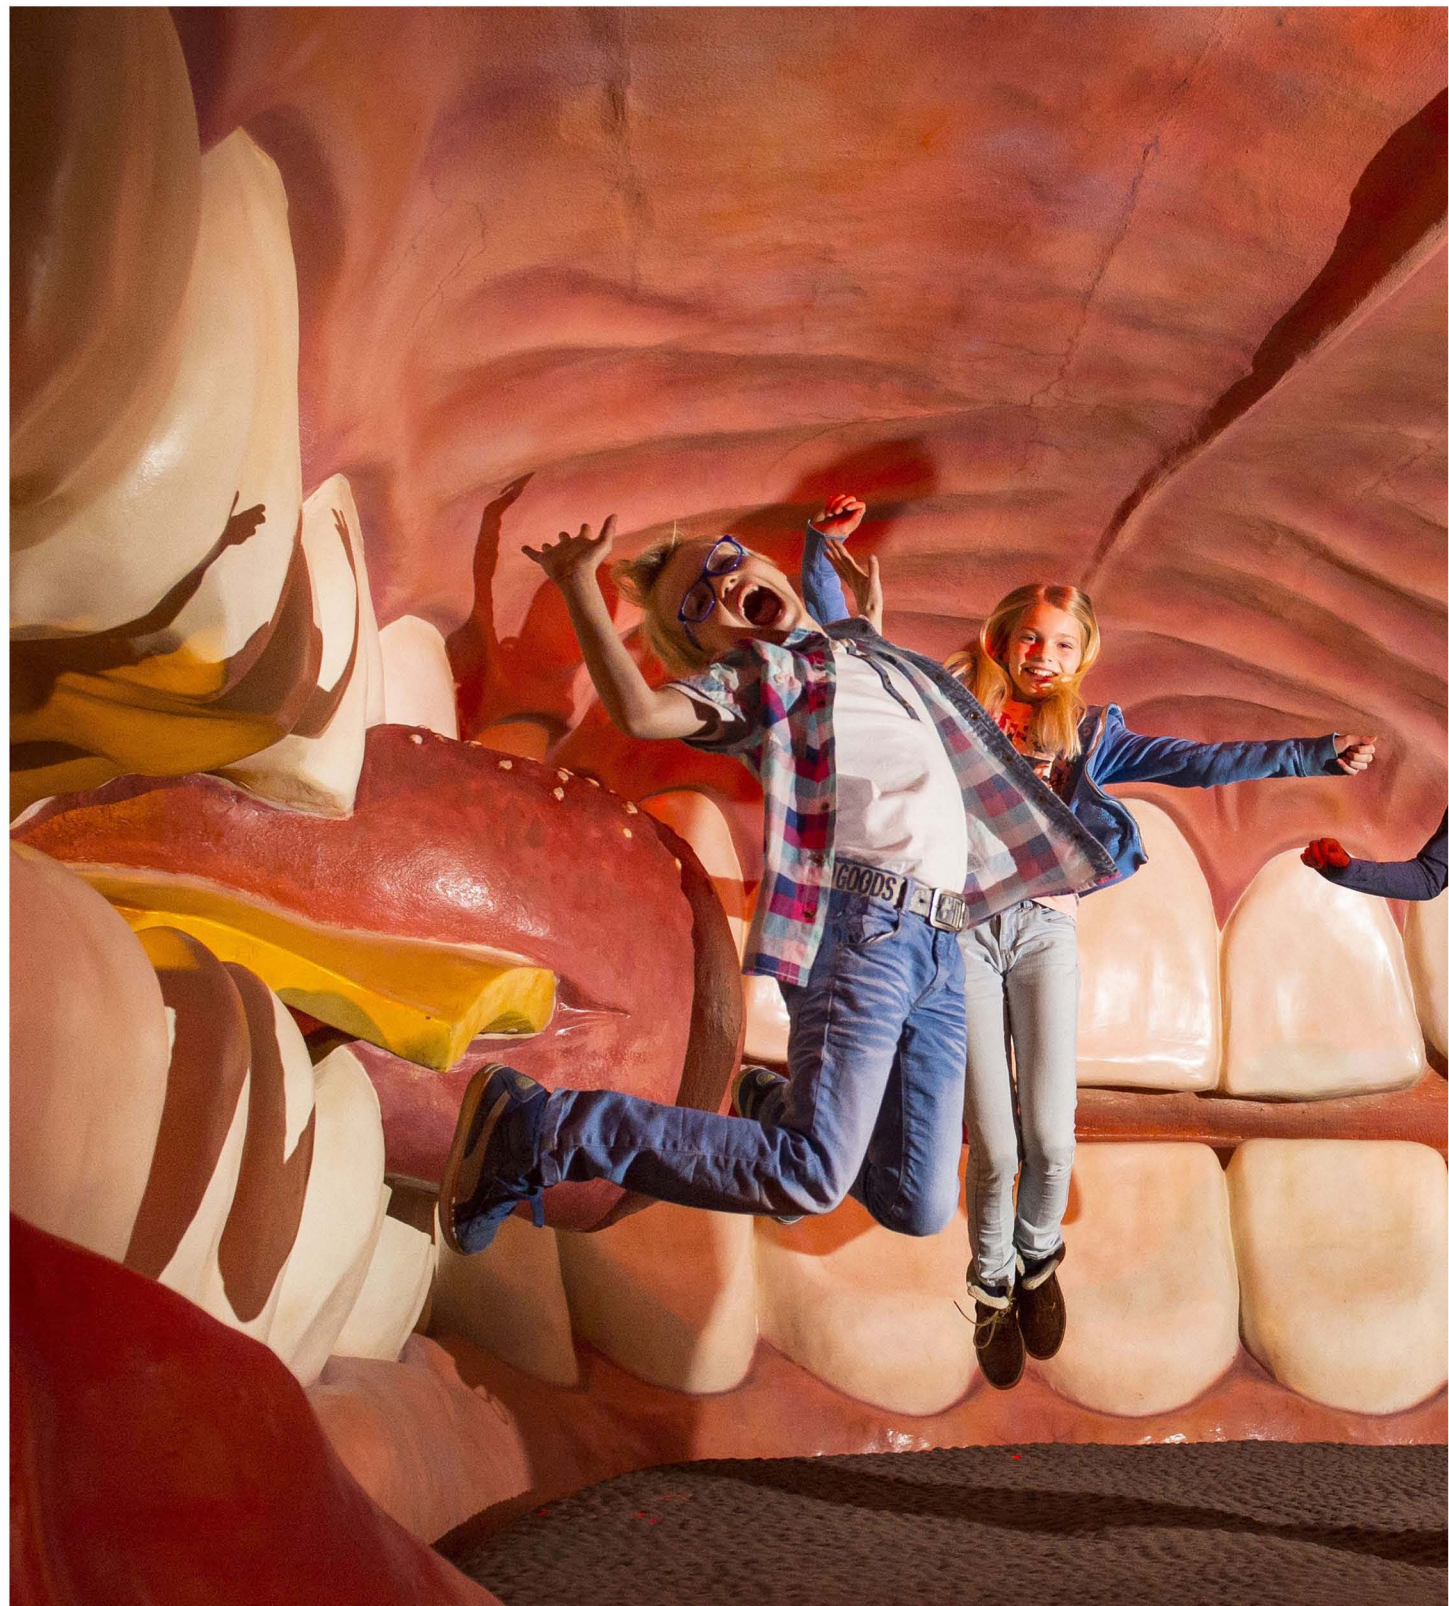

RECO PRODUCTIONS
INTERNATIONAL B.V.
DEVELOPMENT SPECIAL PROJECTS

project : Corpus Bay Area Houston - Pinnacle Park

date : September 28th, 2016

building part :

scale : format : A3



1299

drawing number :

VO

PBV architects Herenweg 6 2242 ES Wassenaar tel: 070-5119260 e-mail: info@pbv.nl www.pbv.nl

PBV
ARCHITECTS

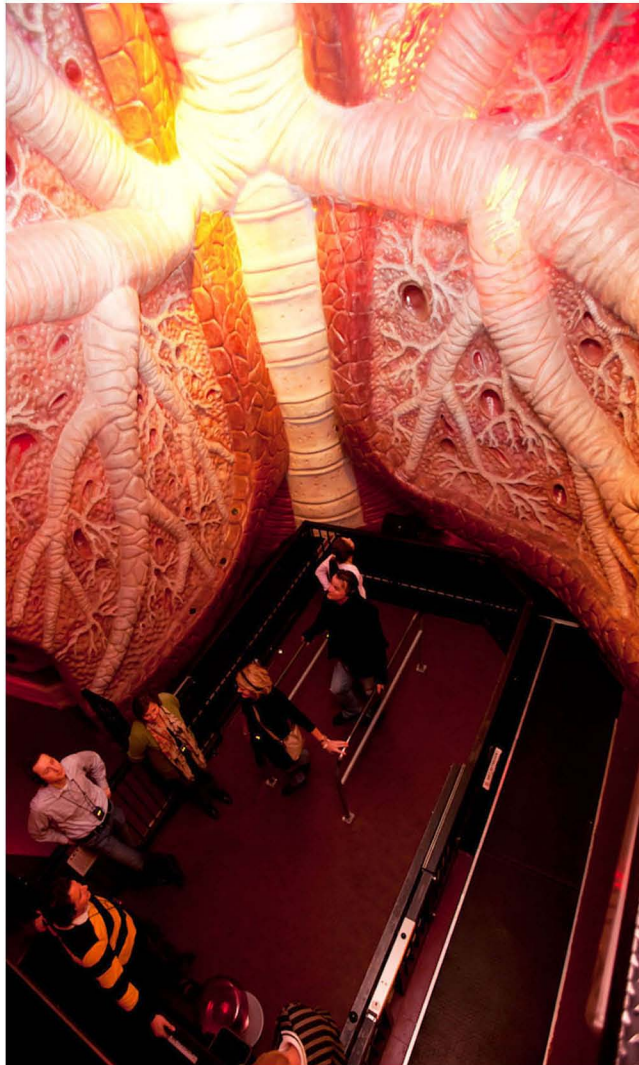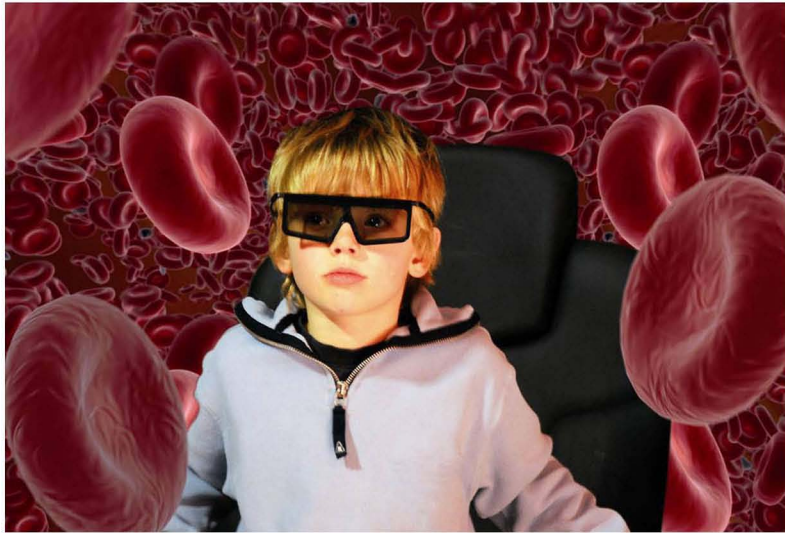

project : Corpus Bay Area Houston - Pinnacle Park

date : September 28th, 2016

building part :


drawing number :

scale : format : A3

1299







VO

PBV architects Herenweg 6 2242 ES Wassenaar tel: 070-5119260 e-mail: info@pbv.nl www.pbv.nl

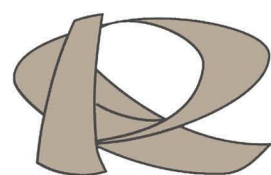

RECO PRODUCTIONS
INTERNATIONAL B.V.
DEVELOPMENT SPECIAL PROJECTS

PBV
ARCHITECTS

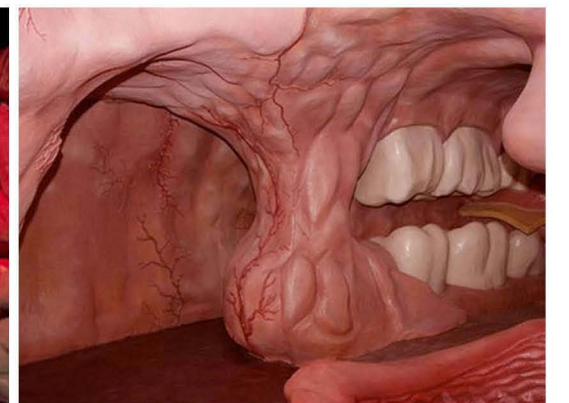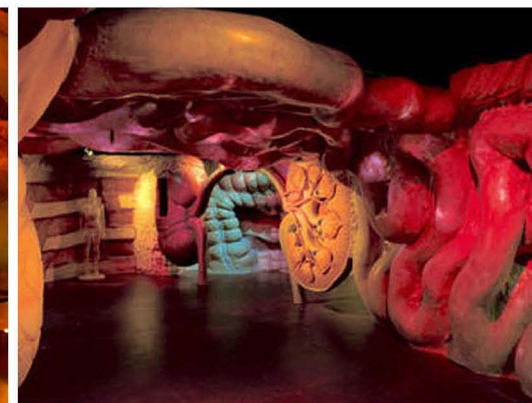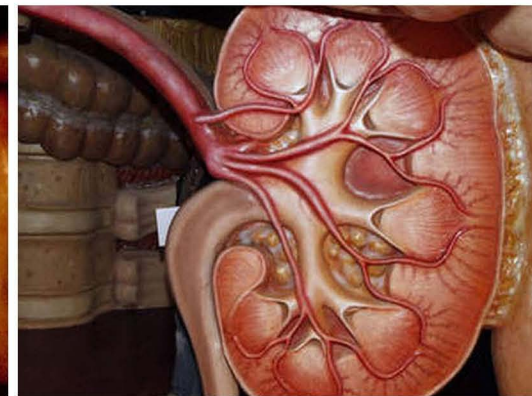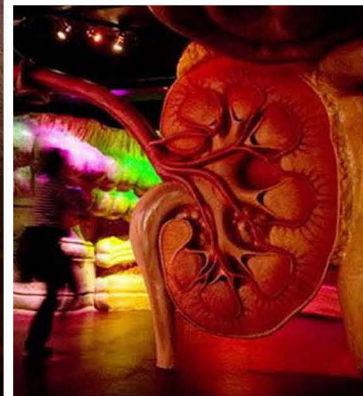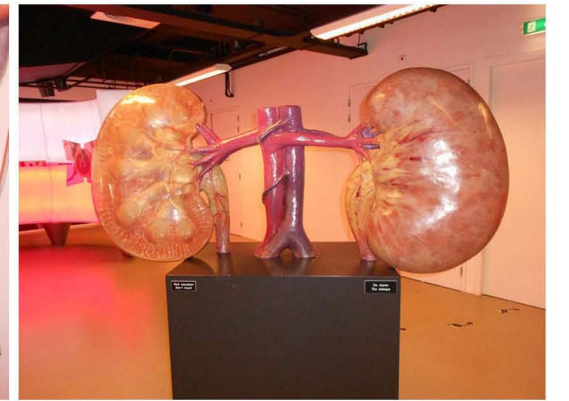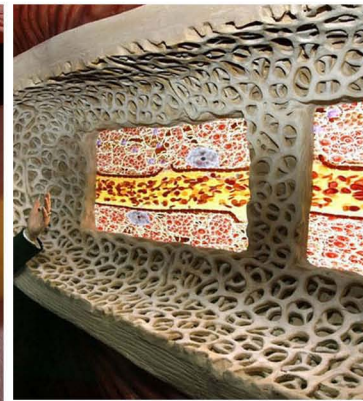

project : Corpus Bay Area Houston - Pinnacle Park

date : September 28th, 2016

building part :


drawing number :

scale : format : A3

1299

VO

PBV architects Herenweg 6 2242 ES Wassenaar tel: 070-5119260 e-mail: info@pbv.nl www.pbv.nl

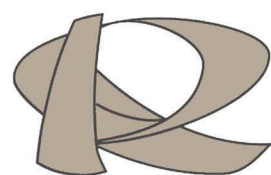

RECO PRODUCTIONS
INTERNATIONAL B.V.
DEVELOPMENT SPECIAL PROJECTS

PBV
ARCHITECTS



project : Corpus Bay Area Houston - Pinnacle Park

date : September 28th, 2016

building part :





drawing number :

scale : format : A3

1299

VO

PBV architects Herenweg 6 2242 ES Wassenaar tel: 070-5119260 e-mail: info@pbv.nl www.pbv.nl

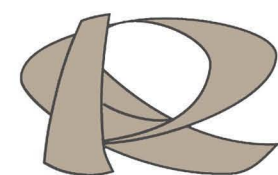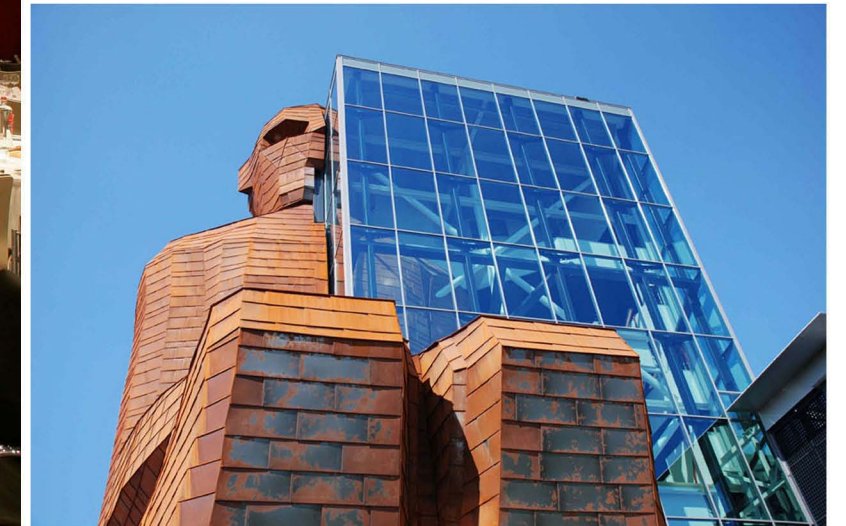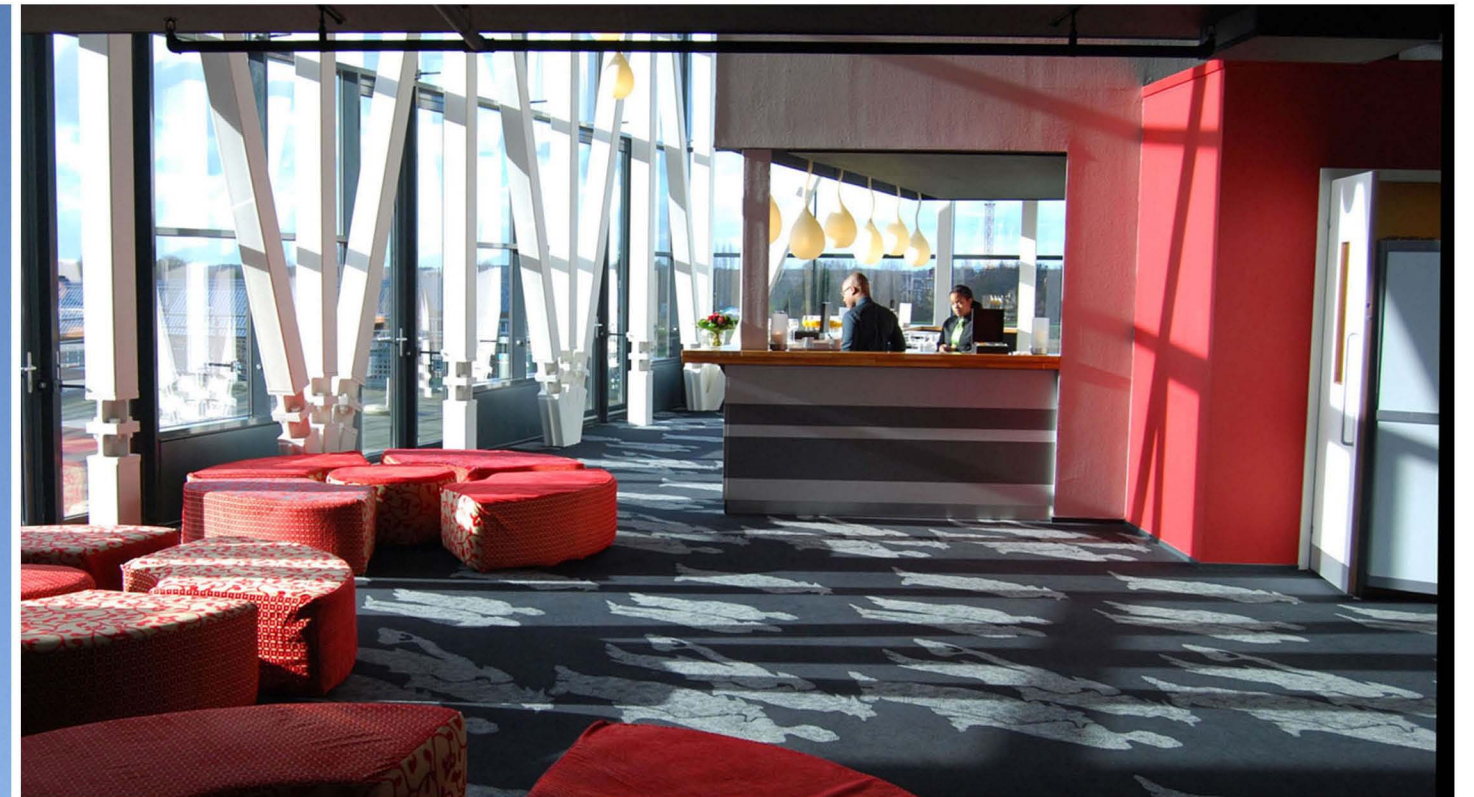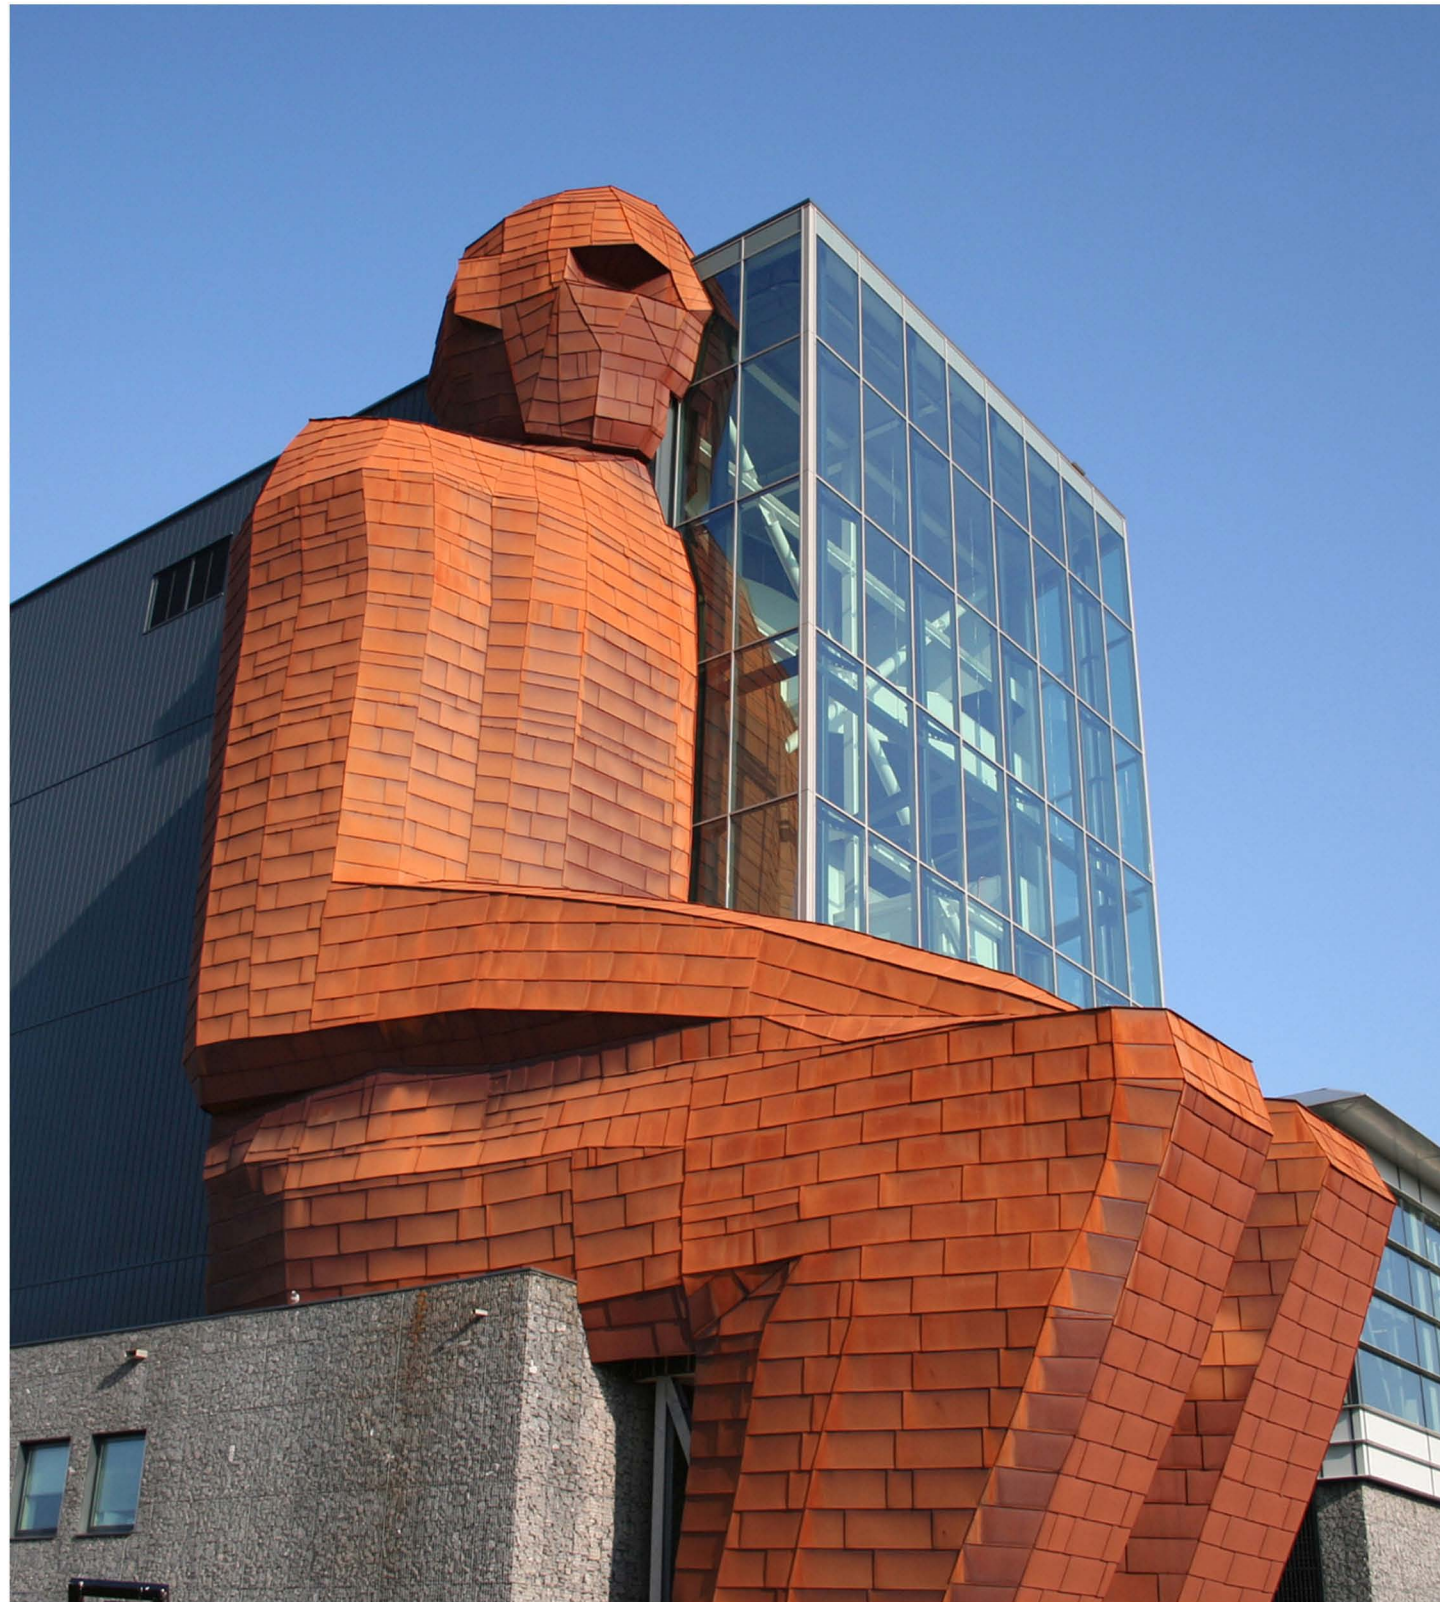

RECO PRODUCTIONS
INTERNATIONAL B.V.
DEVELOPMENT SPECIAL PROJECTS

project : Corpus Bay Area Houston - Pinnacle Park

date : September 28th, 2016


building part :

scale : format : A3

drawing number :
1299 **VO**

PBV architects Herenweg 6 2242 ES Wassenaar tel: 070-5119260 e-mail: info@pbv.nl www.pbv.nl


PBV
ARCHITECTS

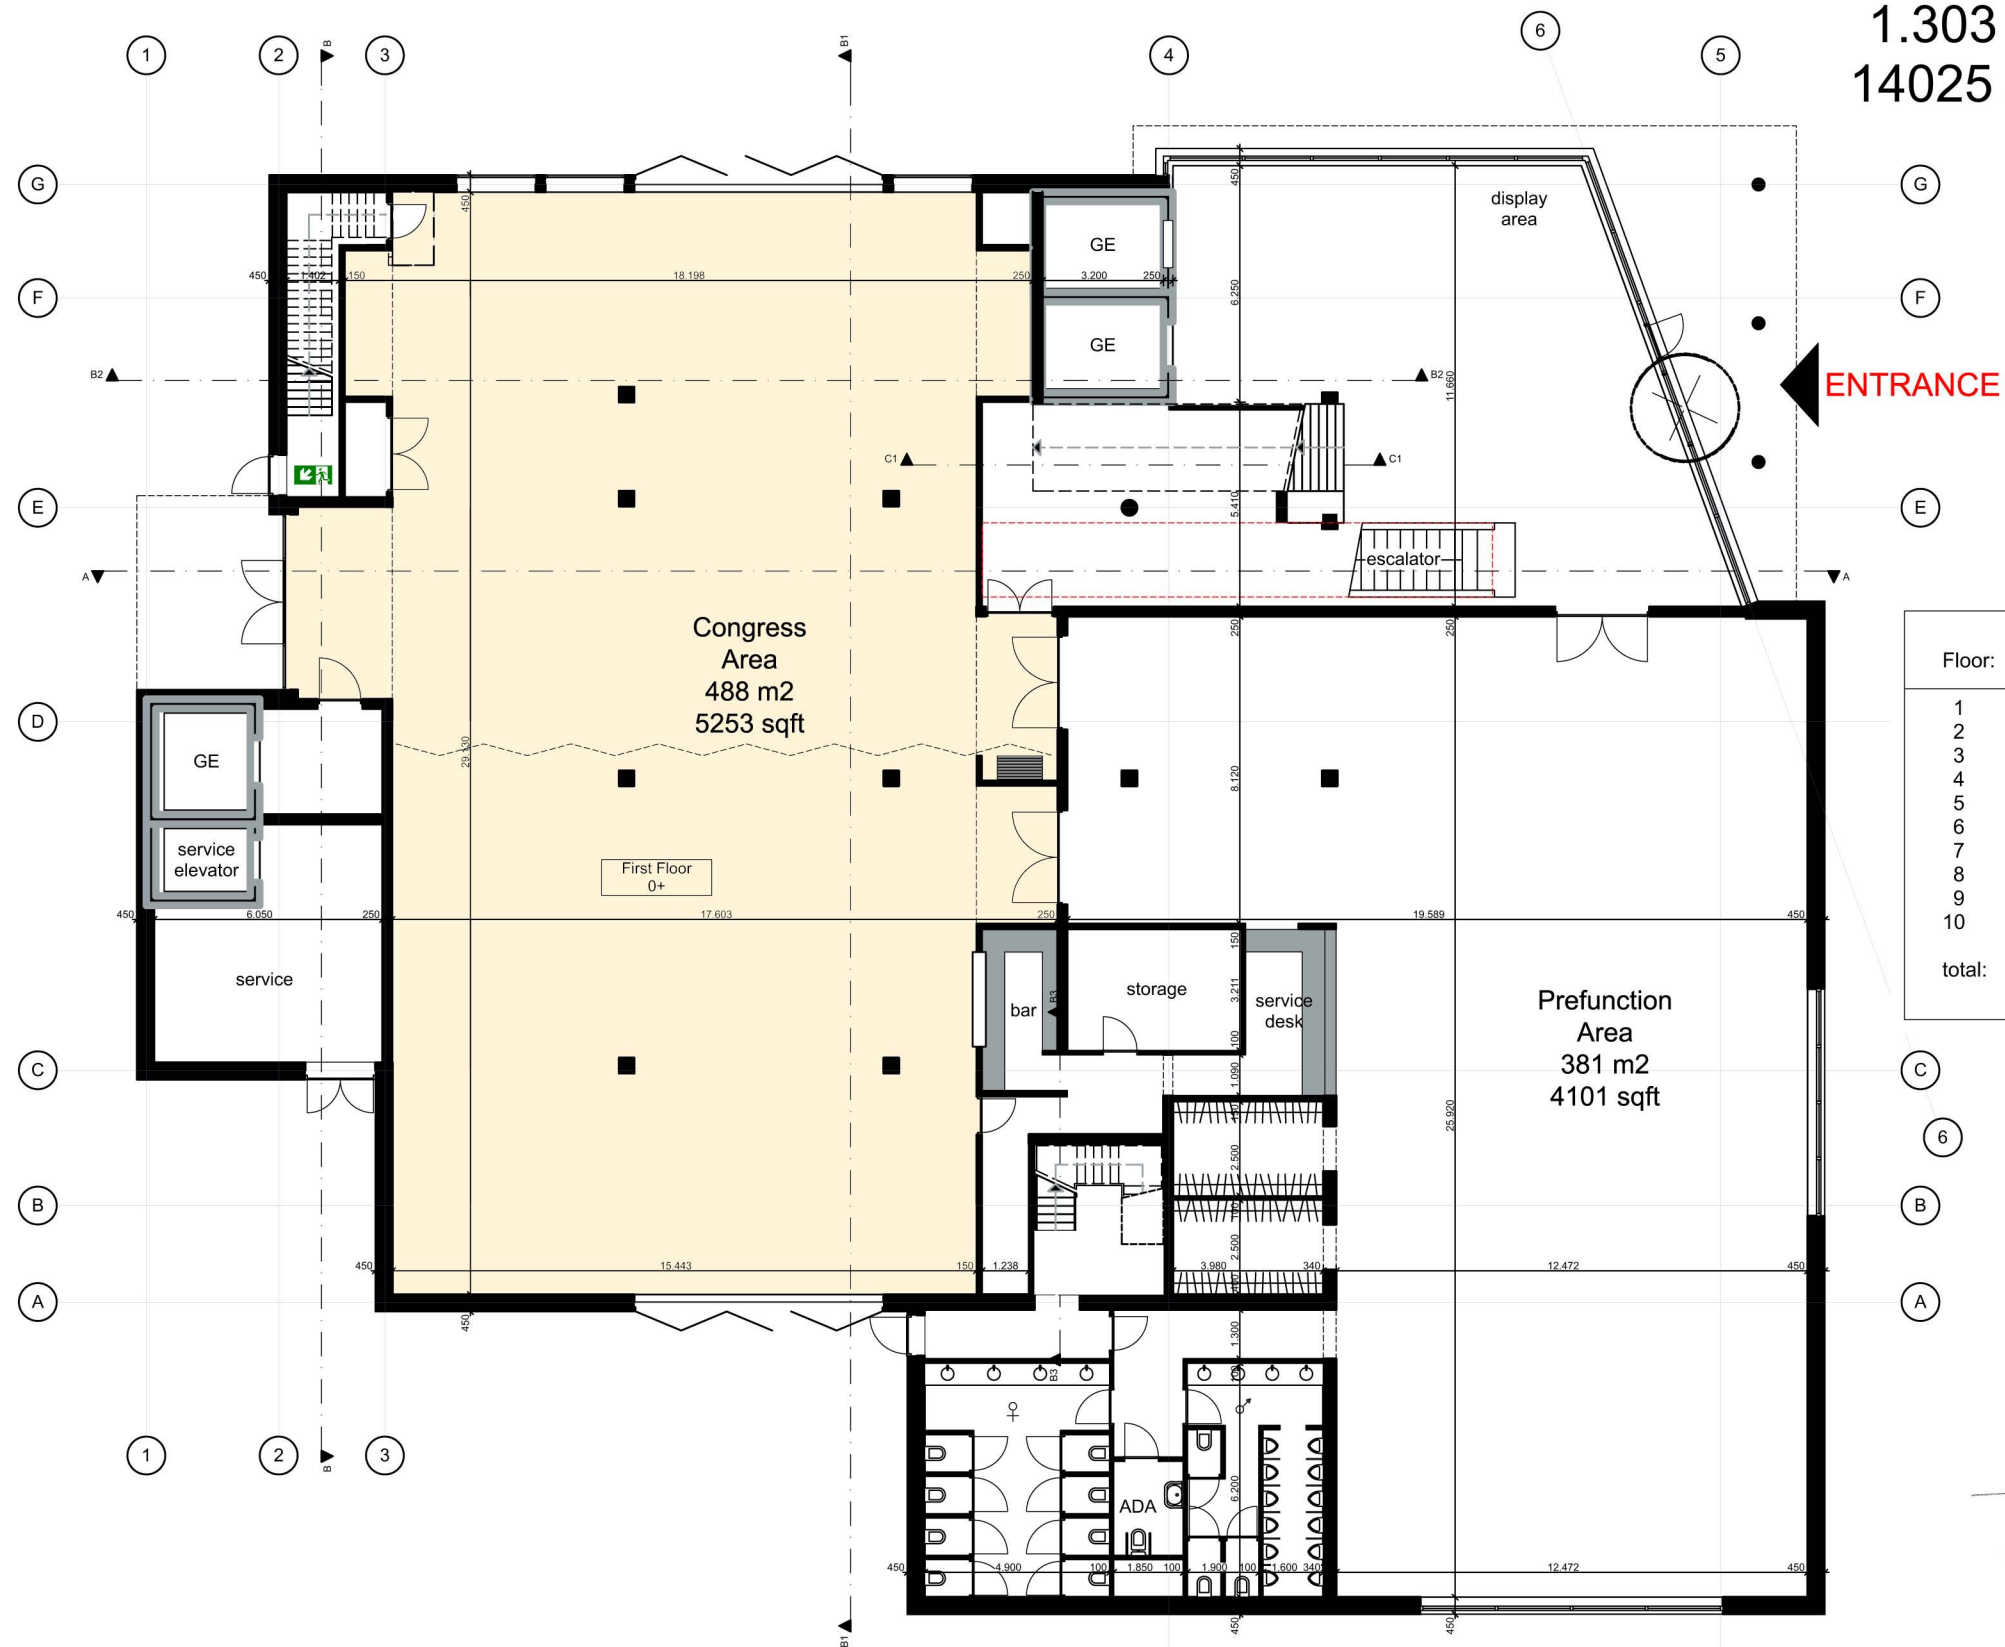

GBO:
1.303 m²
14025 sqft

ENTRANCE

Floor:	GBO (m2):	Square feet (sqft):
1	1303	14025
2	765	8234
3	480	5167
4	627	6749
5	536	5769
6	533	5737
7	513	5522
8	539	5802
9	516	5554
10	328	3531
total:	6140	66090

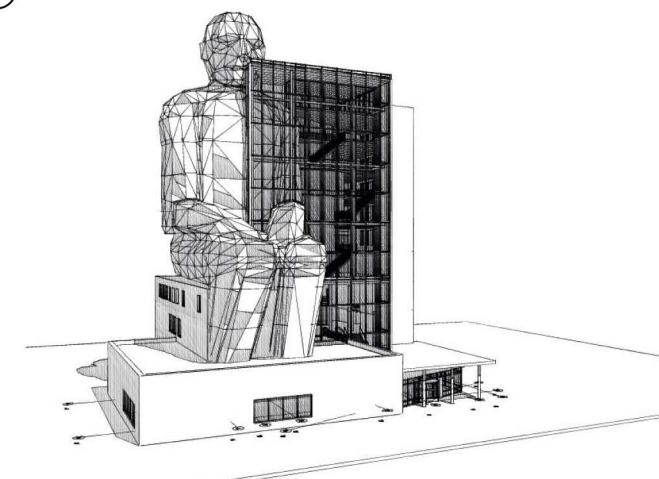

project : Corpus Bay Area Houston

date : September 28th, 2016


building part : First Floor

scale : 1:200 format : A3

PBV architects Herenweg 6 2242 ES Wassenaar tel: 070-5119260 e-mail: info@pbv.nl www.pbv.nl

drawing number :


1299 VO 101

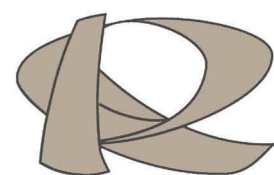


RECO PRODUCTIONS
INTERNATIONAL B.V.
DEVELOPMENT SPECIAL PROJECTS

PBV
ARCHITECTS

GBO:
 770 m²
 8234 sqft

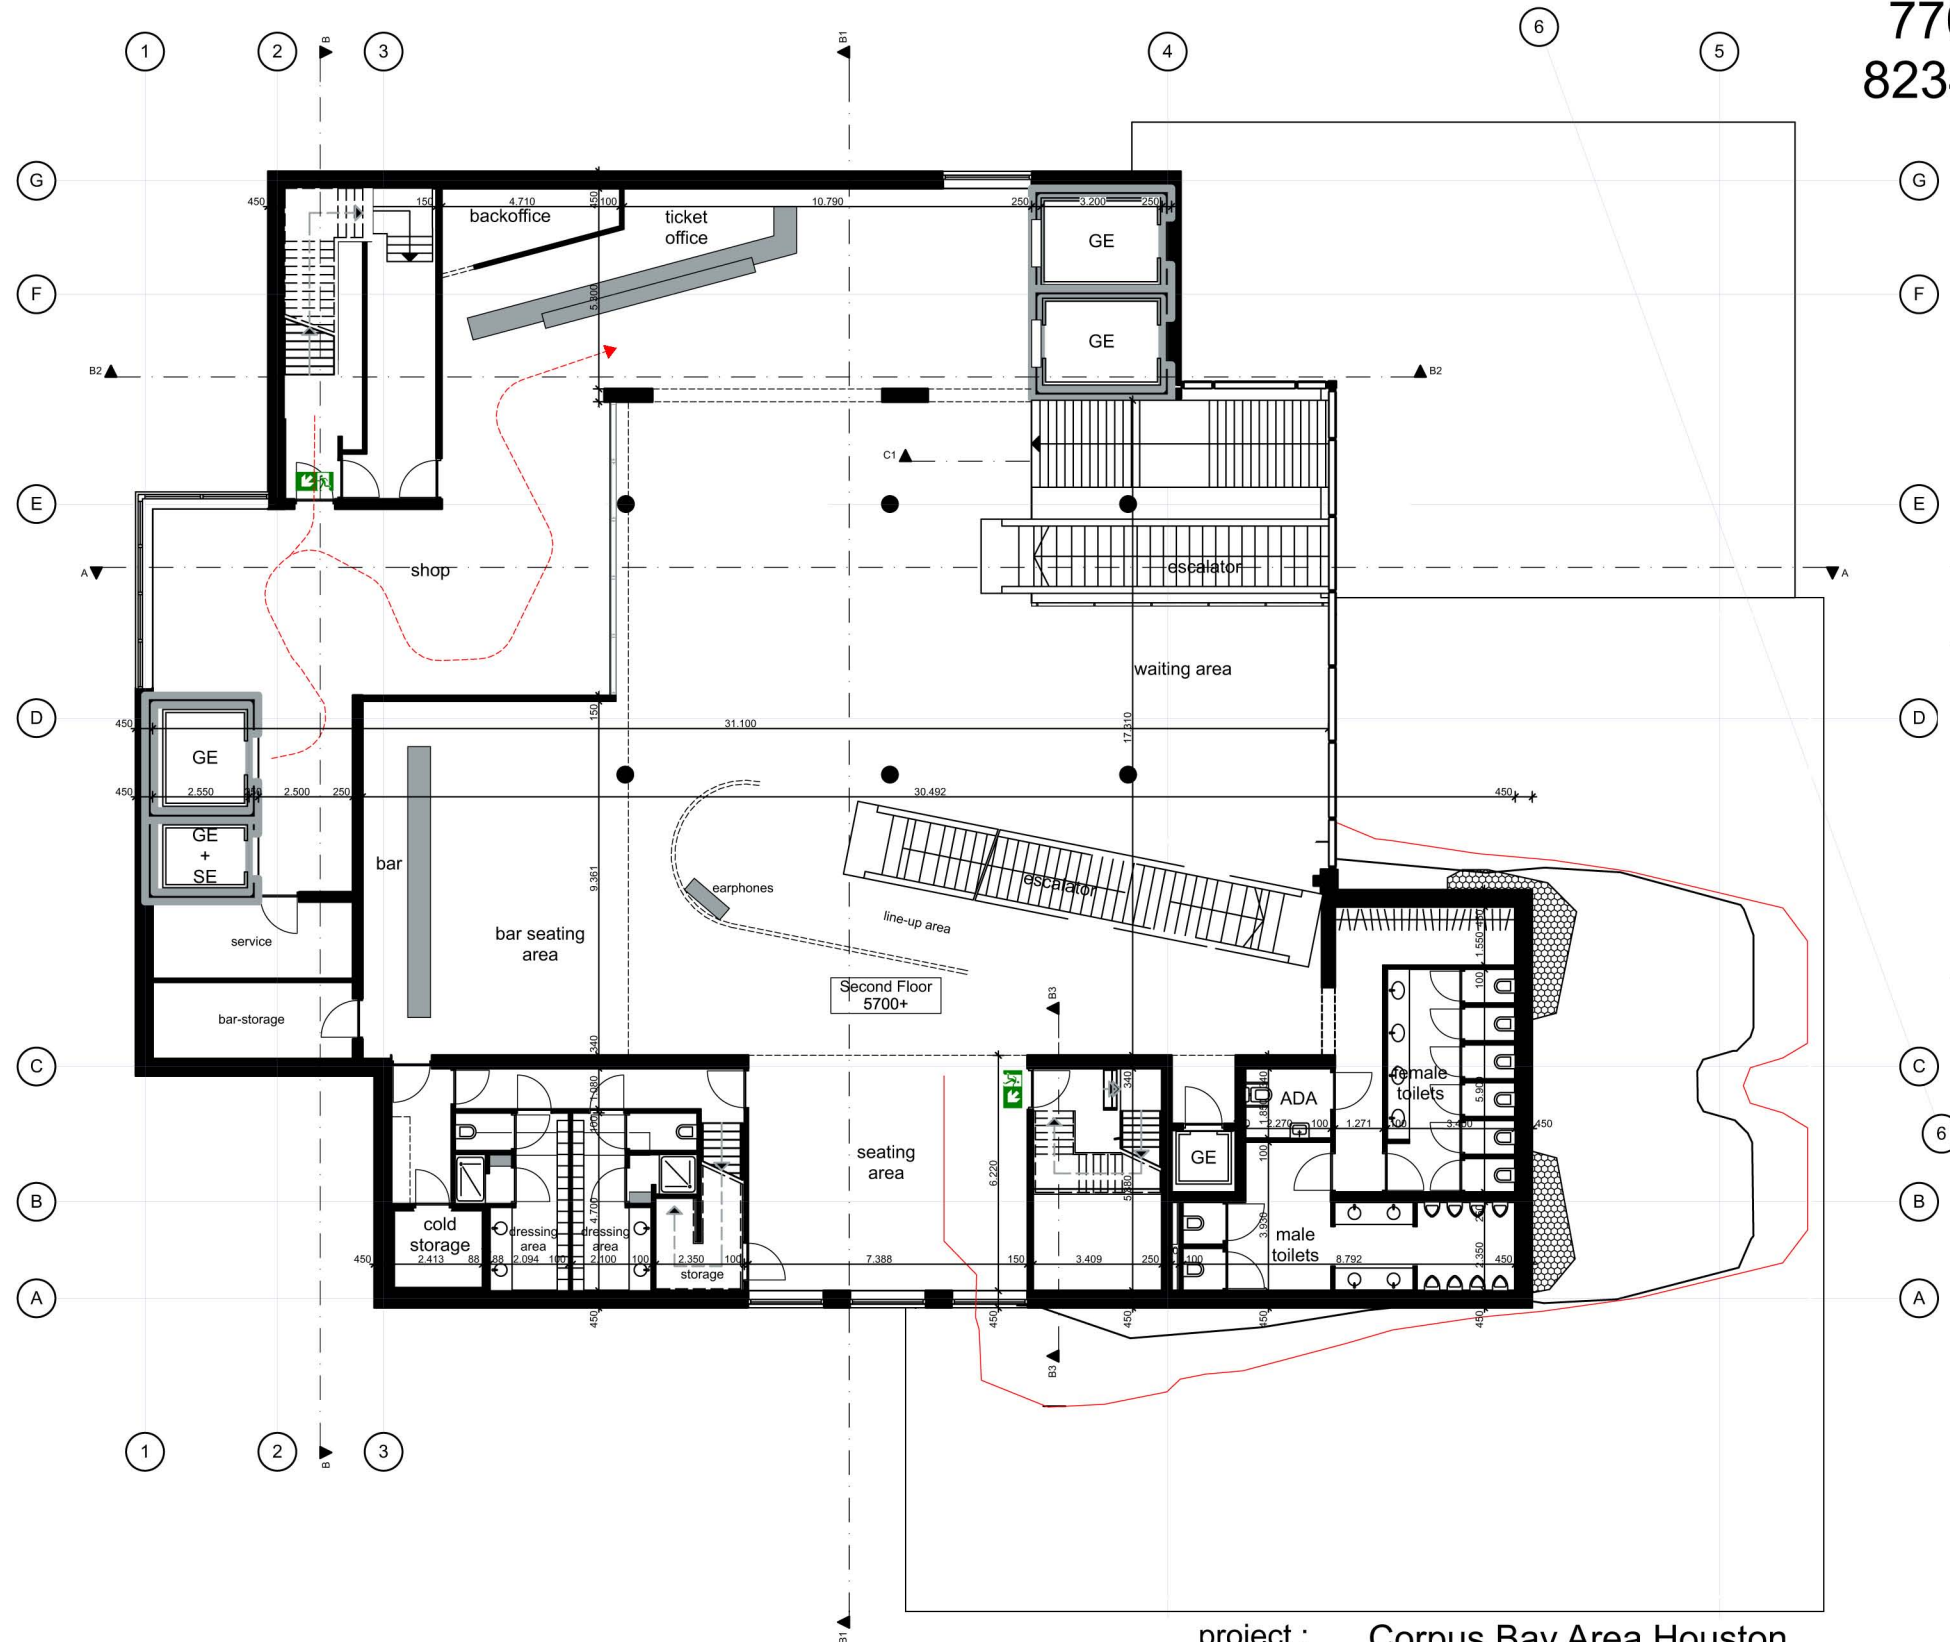

Floor:	GBO (m2):	Square feet (sqft):
1	1303	14025
2	765	8234
3	480	5167
4	627	6749
5	536	5769
6	533	5737
7	513	5522
8	539	5802
9	516	5554
10	328	3531
total:	6140	66090

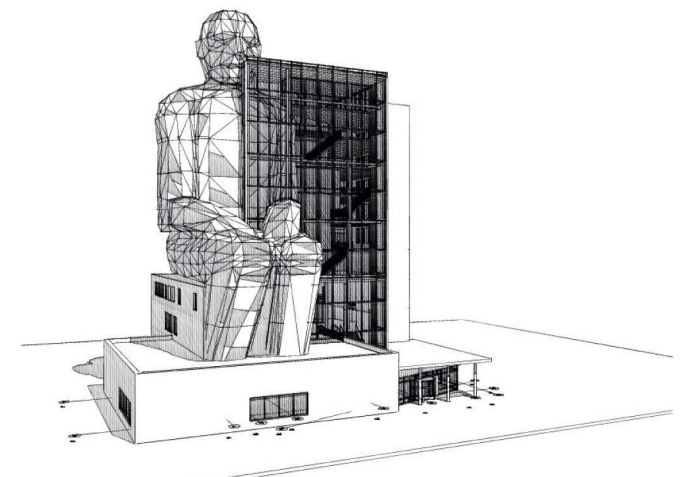

project : Corpus Bay Area Houston

date : September 28th, 2016


building part : Second Floor

scale : 1:200 format : A3

PBV architects Herenweg 6 2242 ES Wassenaar tel: 070-5119260 e-mail: info@pbv.nl www.pbv.nl

drawing number :


1299 VO 102

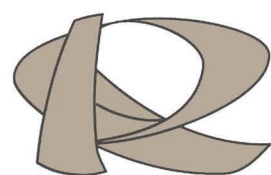



RECO PRODUCTIONS
 INTERNATIONAL B.V.
 DEVELOPMENT SPECIAL PROJECTS

PBV
 ARCHITECTS

GBO:
480 m²
5167 sqft

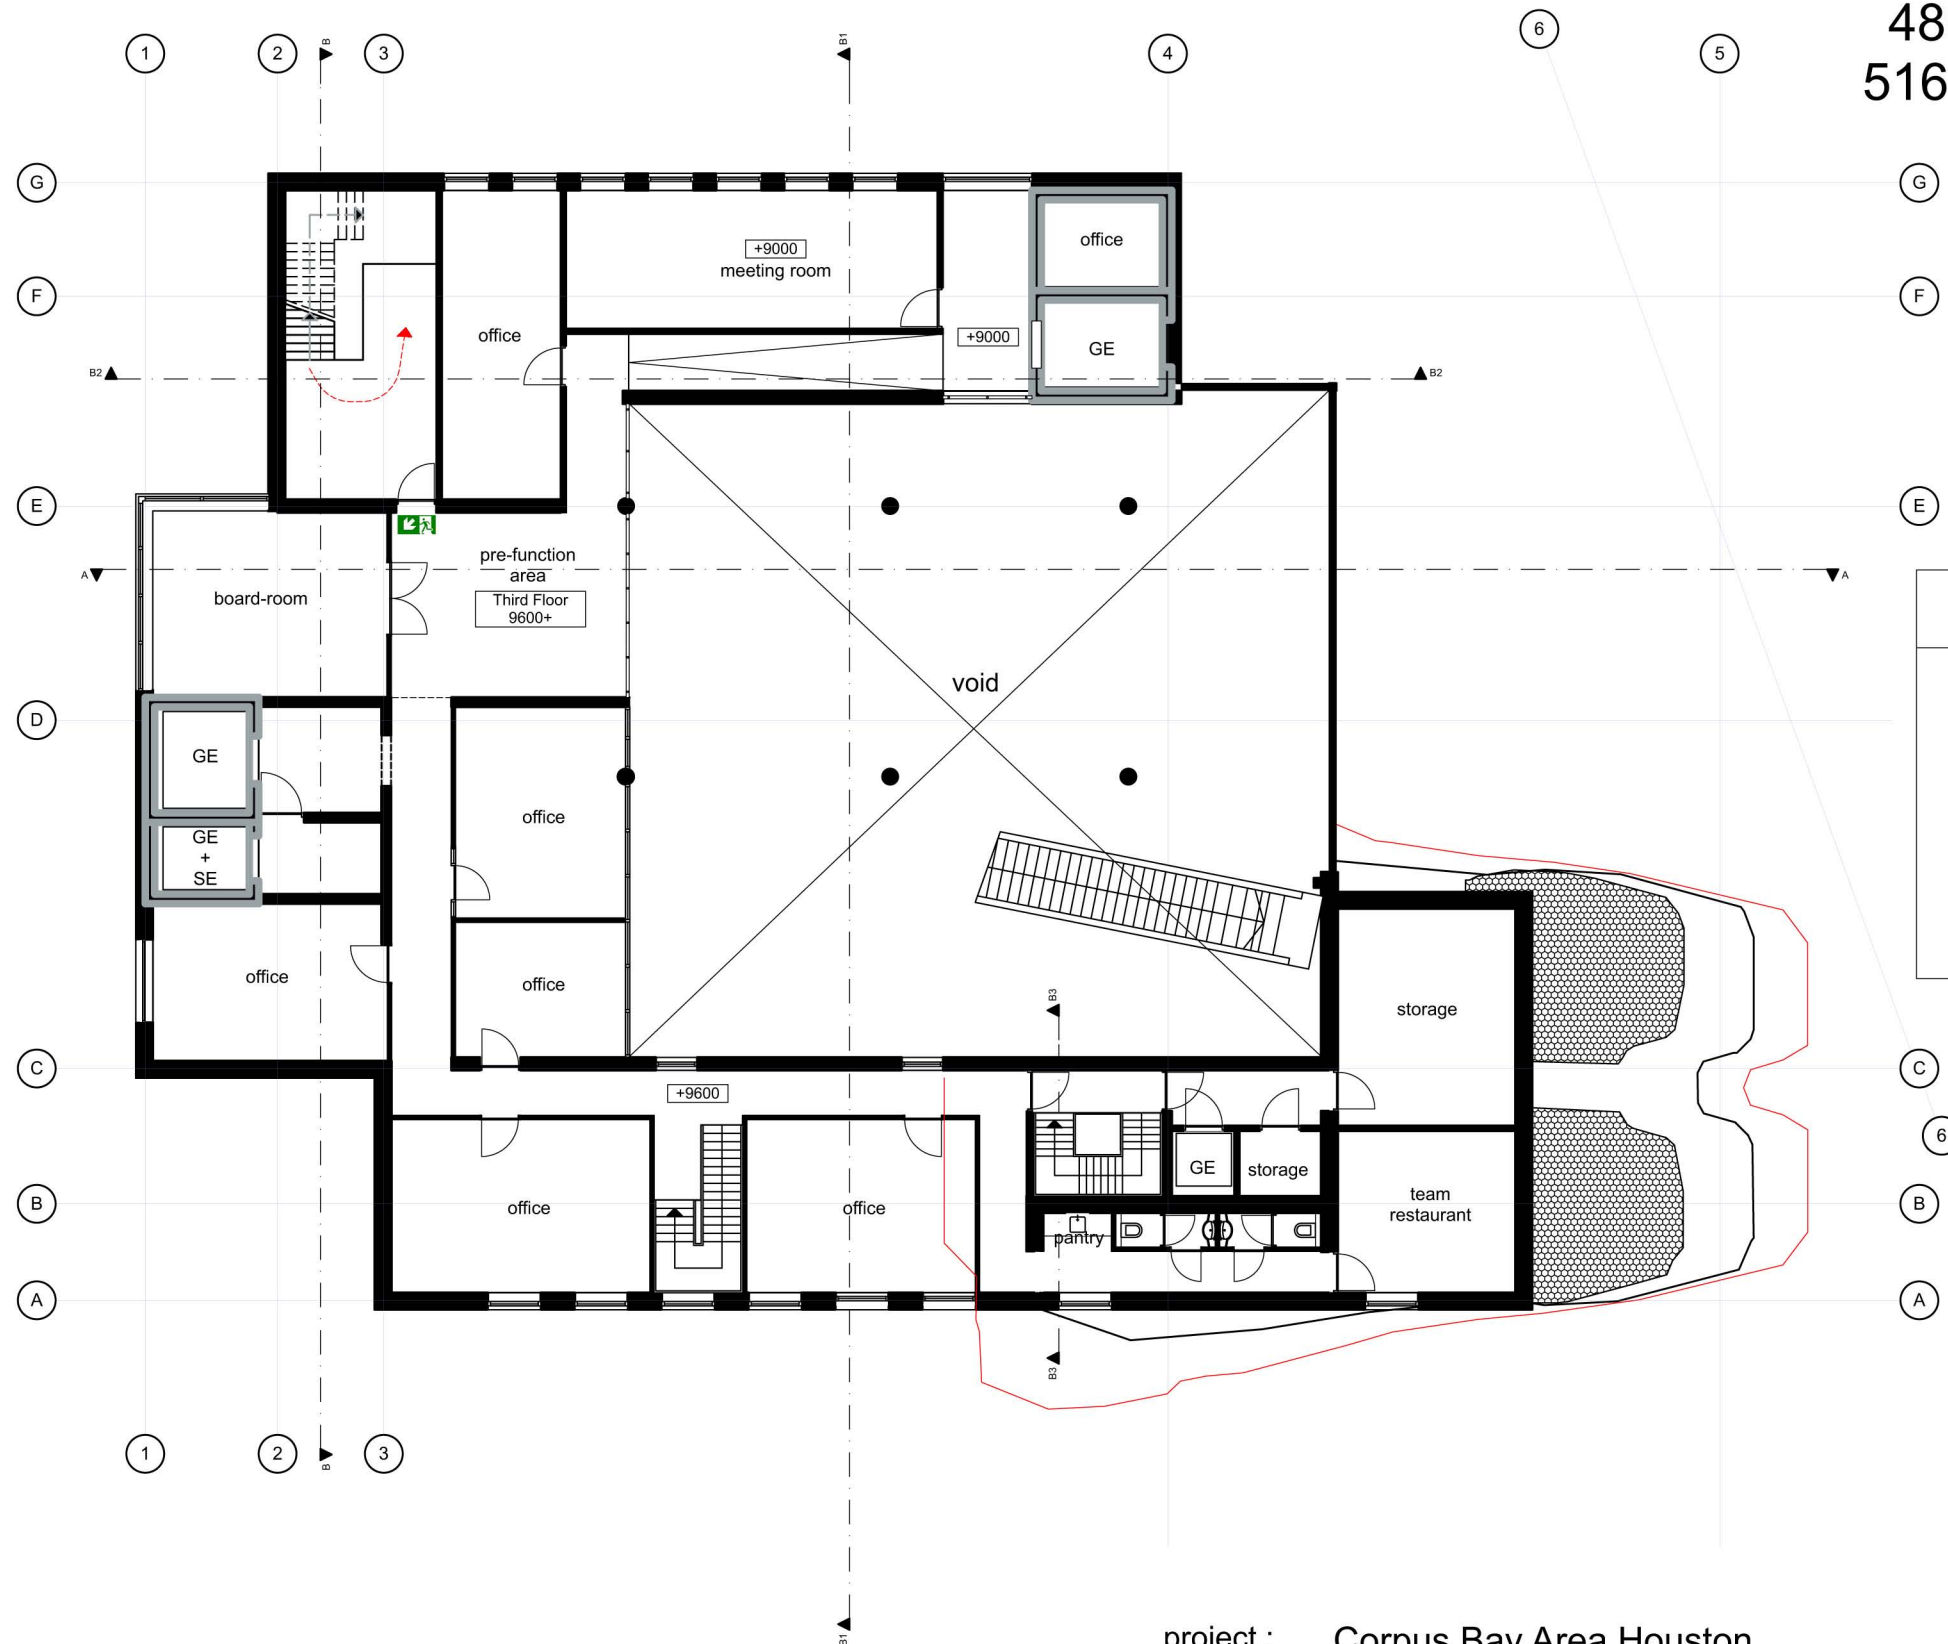

Floor:	GBO (m2):	Square feet (sqft):
1	1303	14025
2	765	8234
3	480	5167
4	627	6749
5	536	5769
6	533	5737
7	513	5522
8	539	5802
9	516	5554
10	328	3531
total:	6140	66090

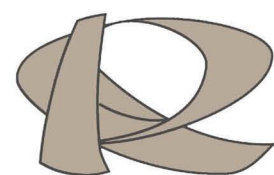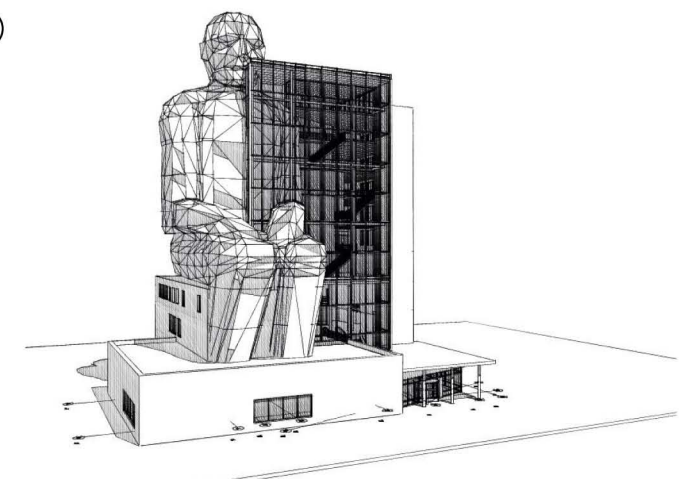

RECO PRODUCTIONS
INTERNATIONAL B.V.
DEVELOPMENT SPECIAL PROJECTS

project : Corpus Bay Area Houston

date : September 28th, 2016

building part : Third Floor

scale : 1:200 format : A3


PBV architects Herenweg 6 2242 ES Wassenaar tel: 070-5119260 e-mail: info@pbv.nl www.pbv.nl

drawing number :



1299 VO 103

PBV
ARCHITECTS

GBO:
627 m²
6749 sqft

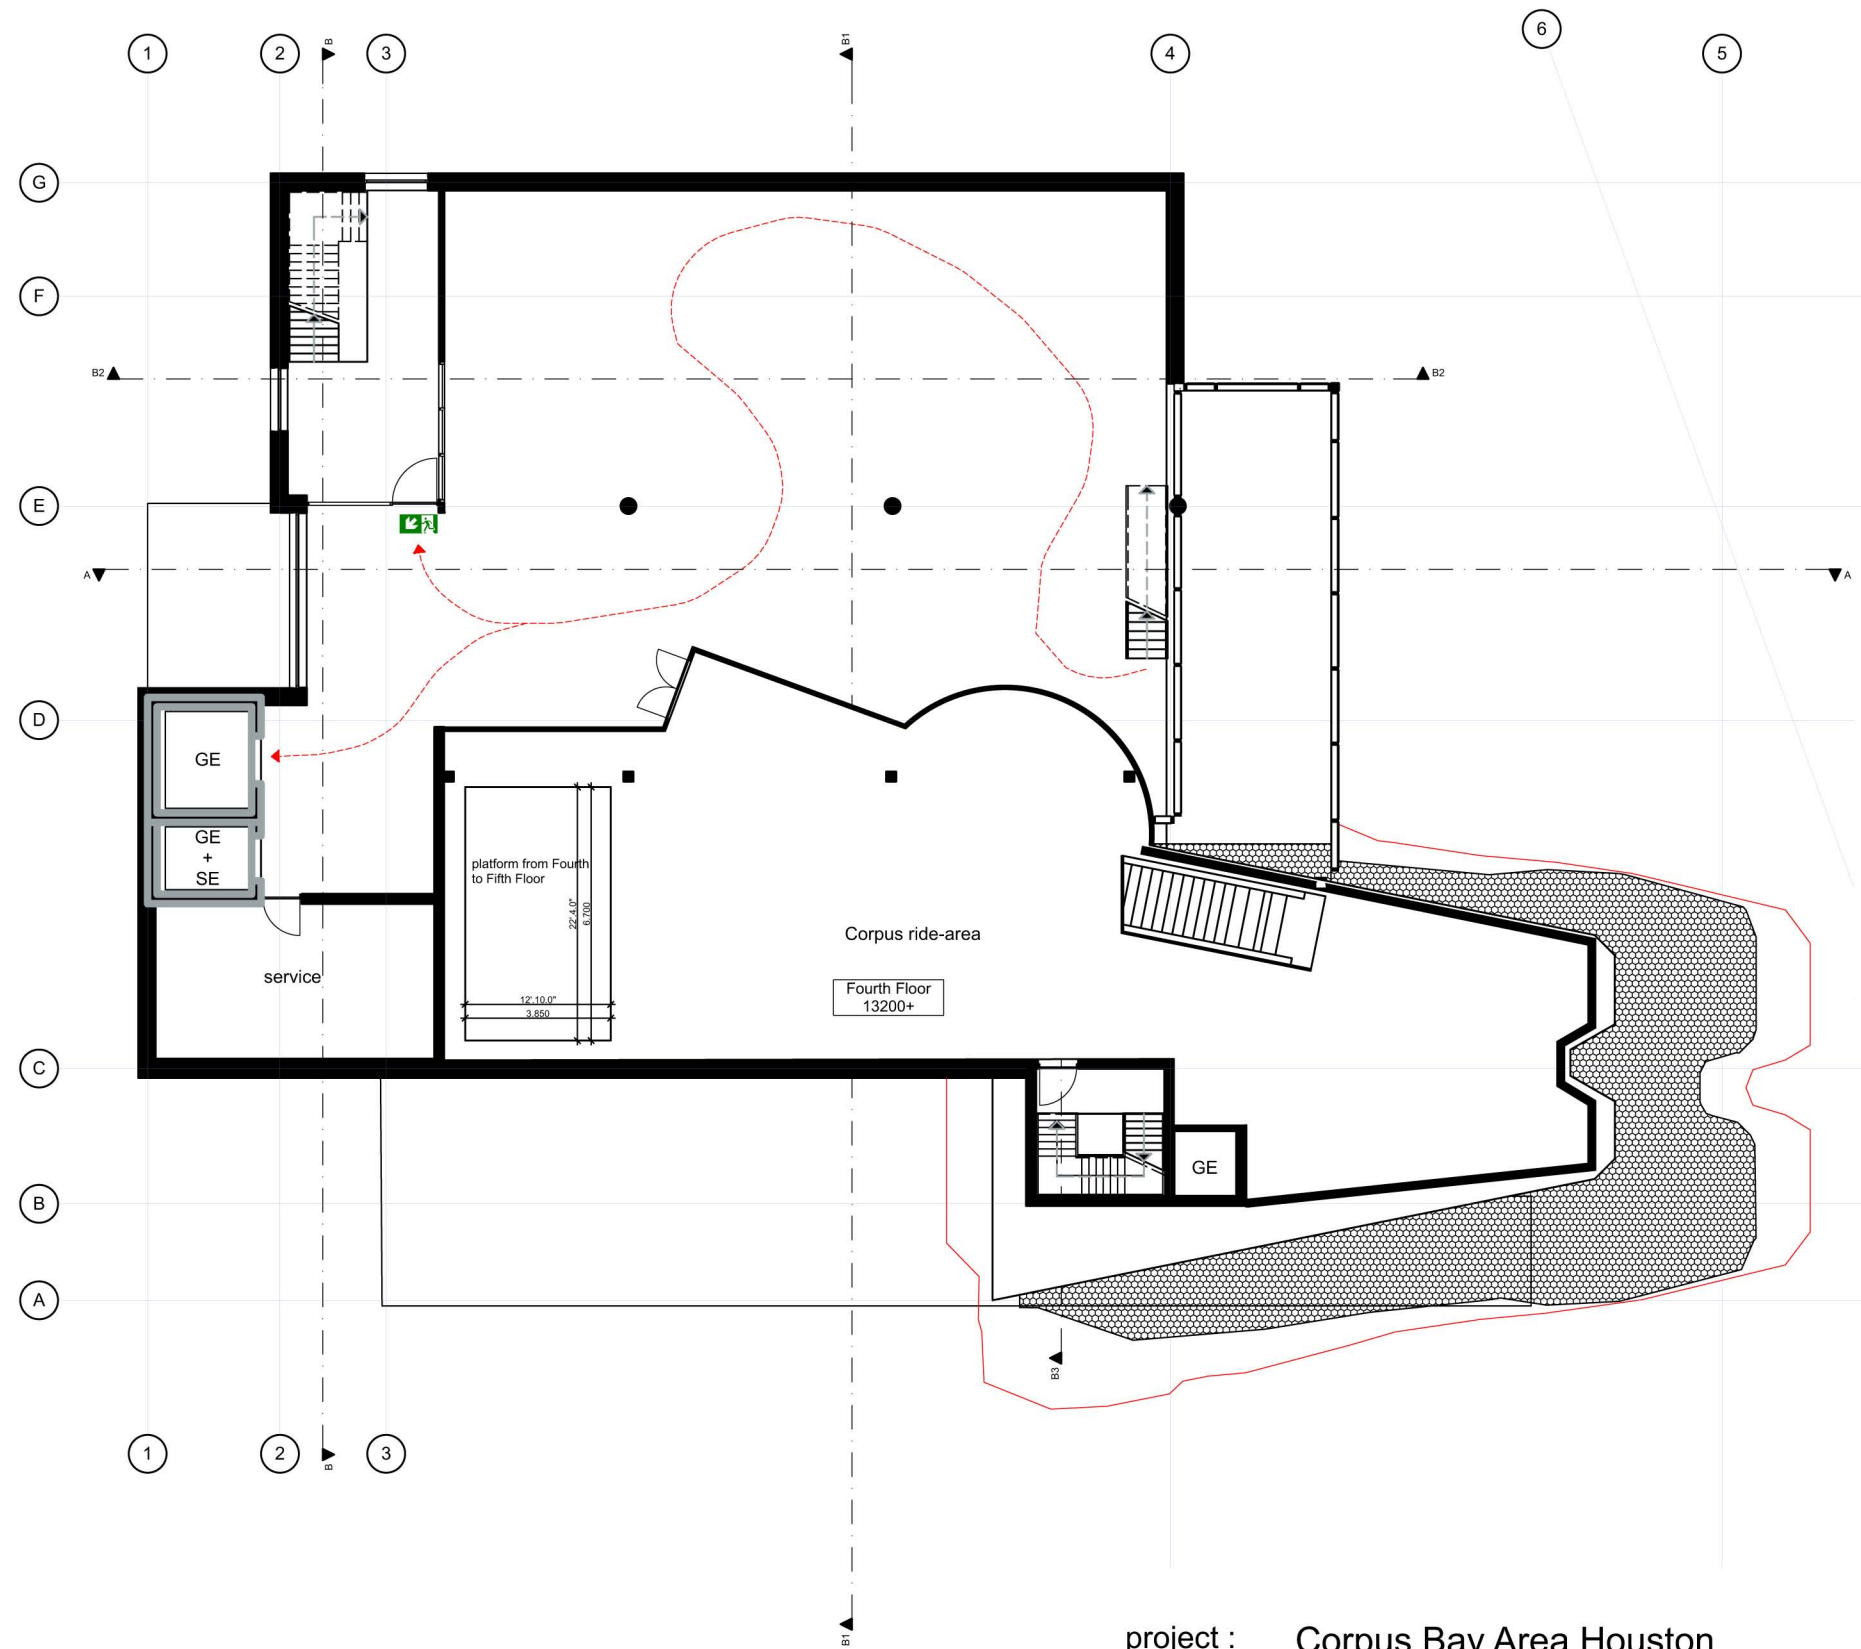

Floor:	GBO (m2):	Square feet (sqft):
1	1303	14025
2	765	8234
3	480	5167
4	627	6749
5	536	5769
6	533	5737
7	513	5522
8	539	5802
9	516	5554
10	328	3531
total:	6140	66090

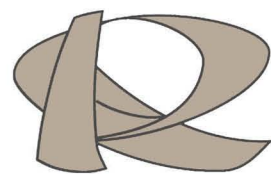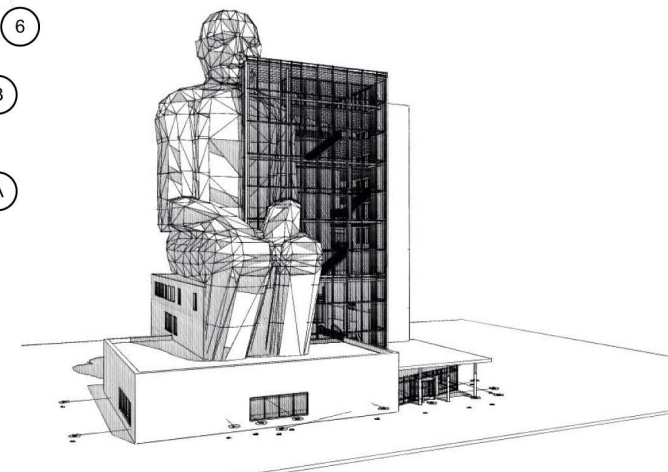

RECO PRODUCTIONS
INTERNATIONAL B.V.
DEVELOPMENT SPECIAL PROJECTS

project : Corpus Bay Area Houston

date : September 28th, 2016

building part : Fourth Floor

scale : 1:200 format : A3


PBV architects Herenweg 6 2242 ES Wassenaar tel: 070-5119260 e-mail: info@pbv.nl www.pbv.nl

drawing number :


1299 VO 104

PBV
ARCHITECTS


GBO:
 536 m²
 5769 sqft

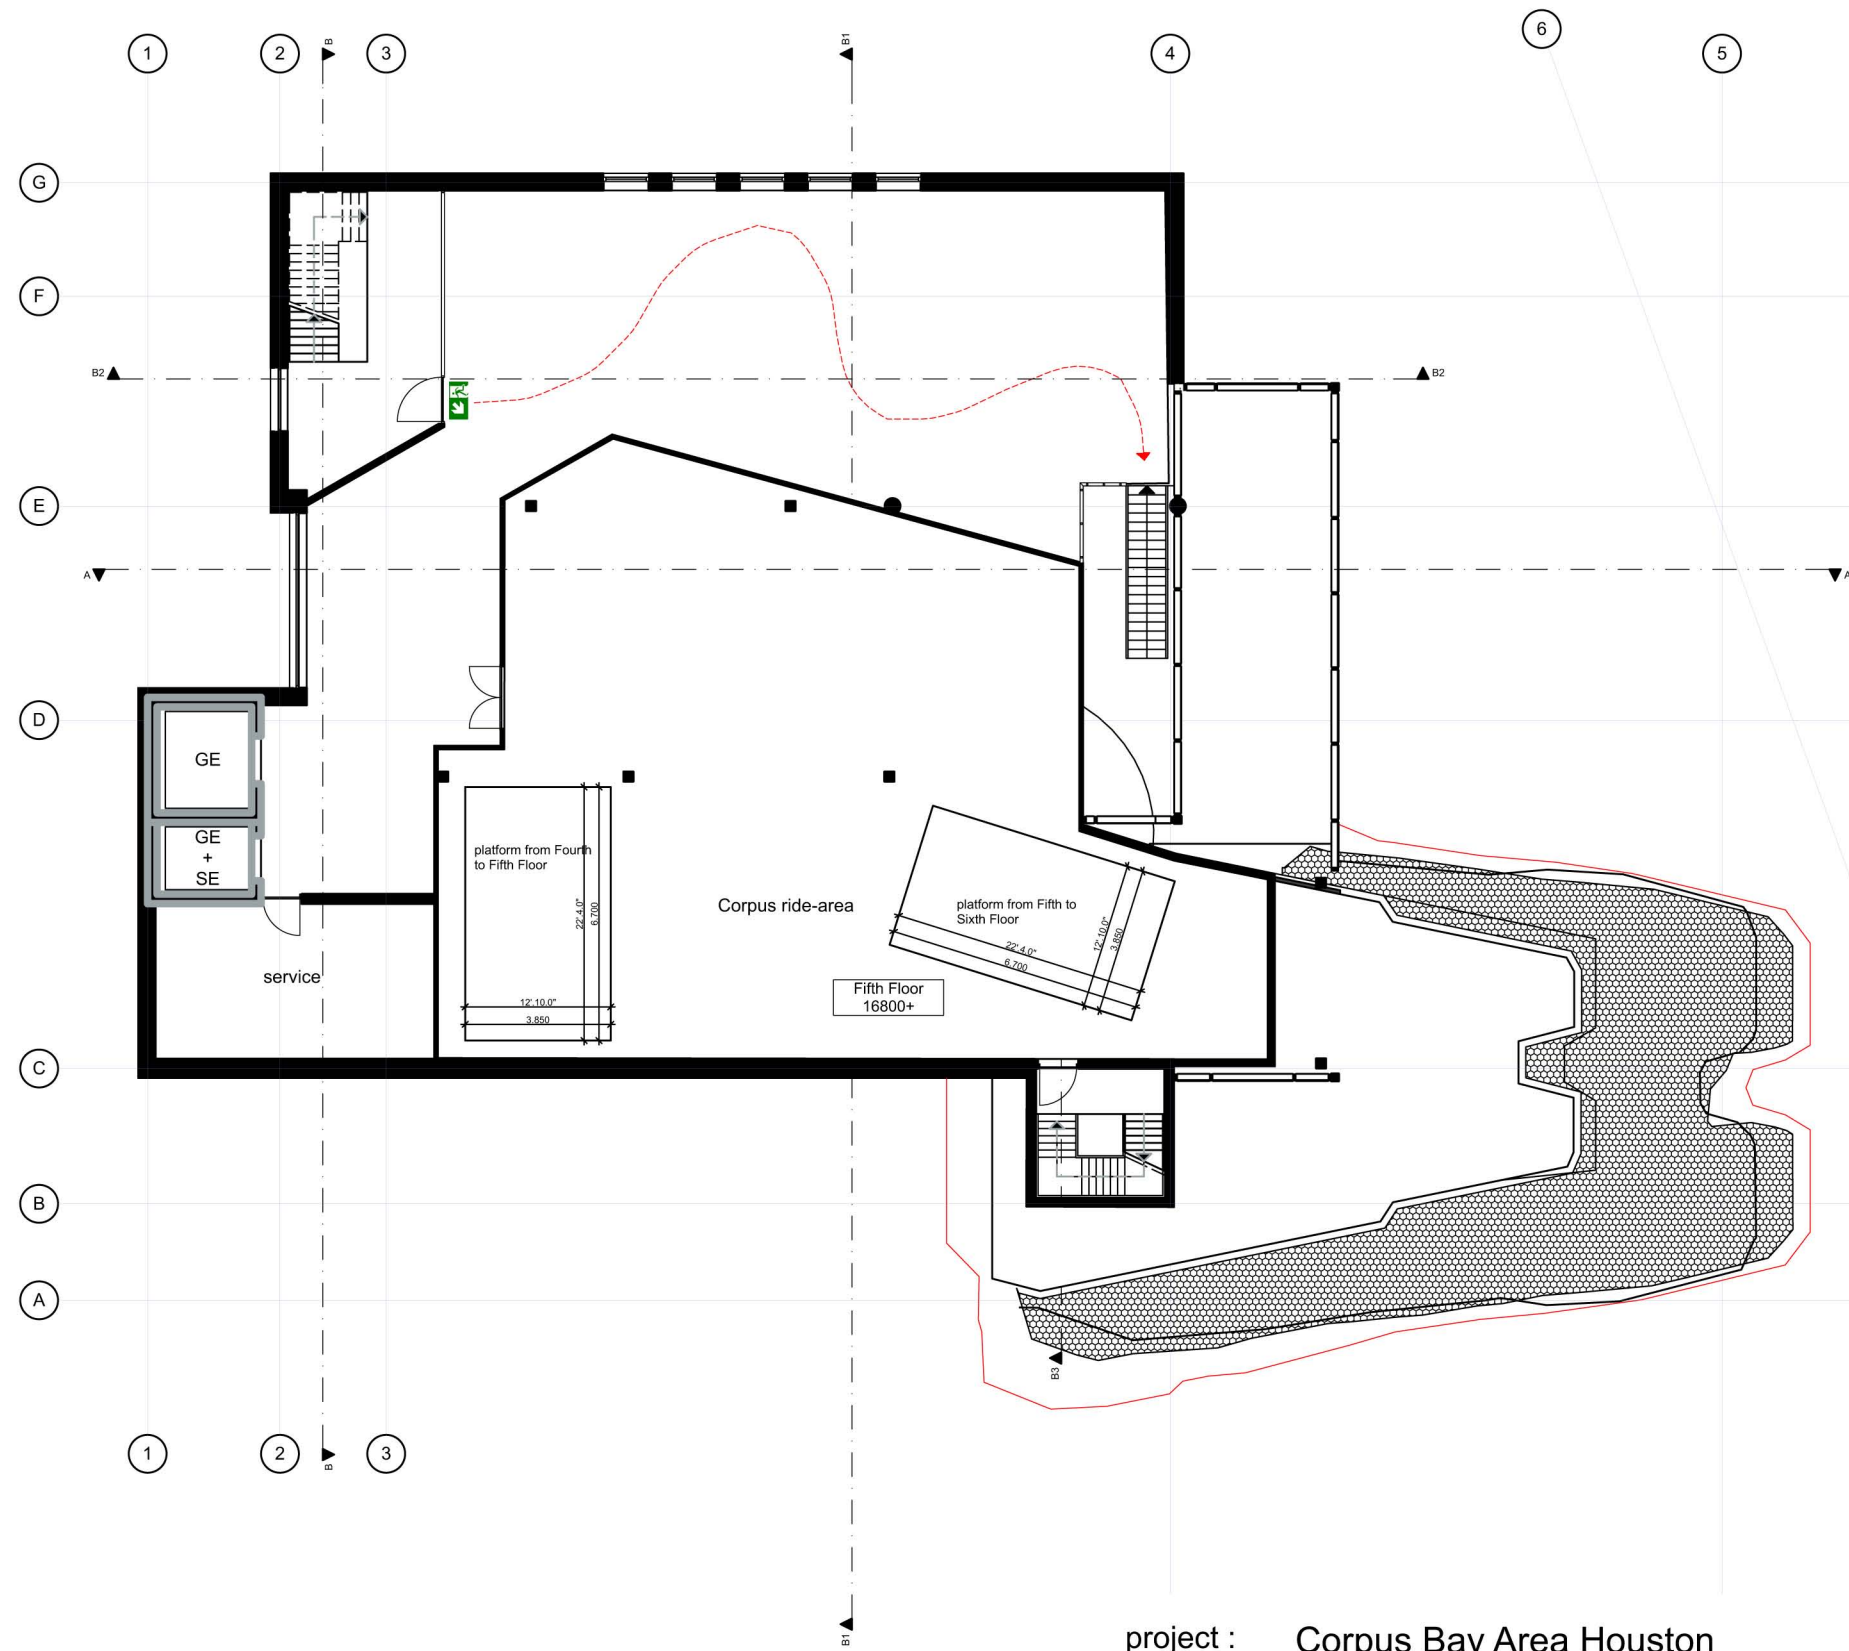


Floor:	GBO (m2):	Square feet (sqft):
1	1303	14025
2	765	8234
3	480	5167
4	627	6749
5	536	5769
6	533	5737
7	513	5522
8	539	5802
9	516	5554
10	328	3531
total:	6140	66090

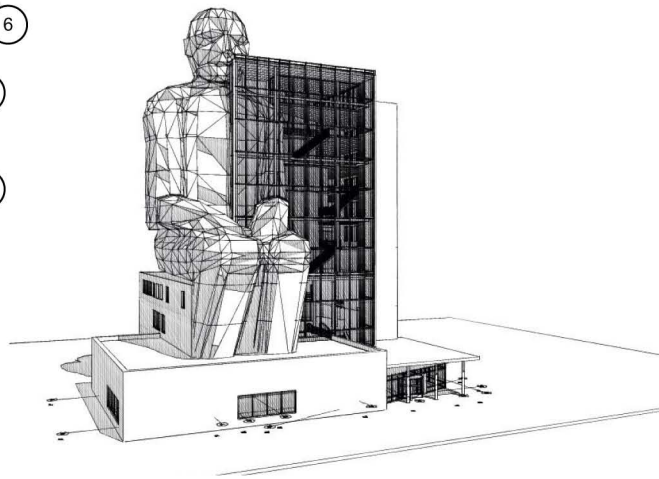

GBO:
 533 m²
 5737 sqft

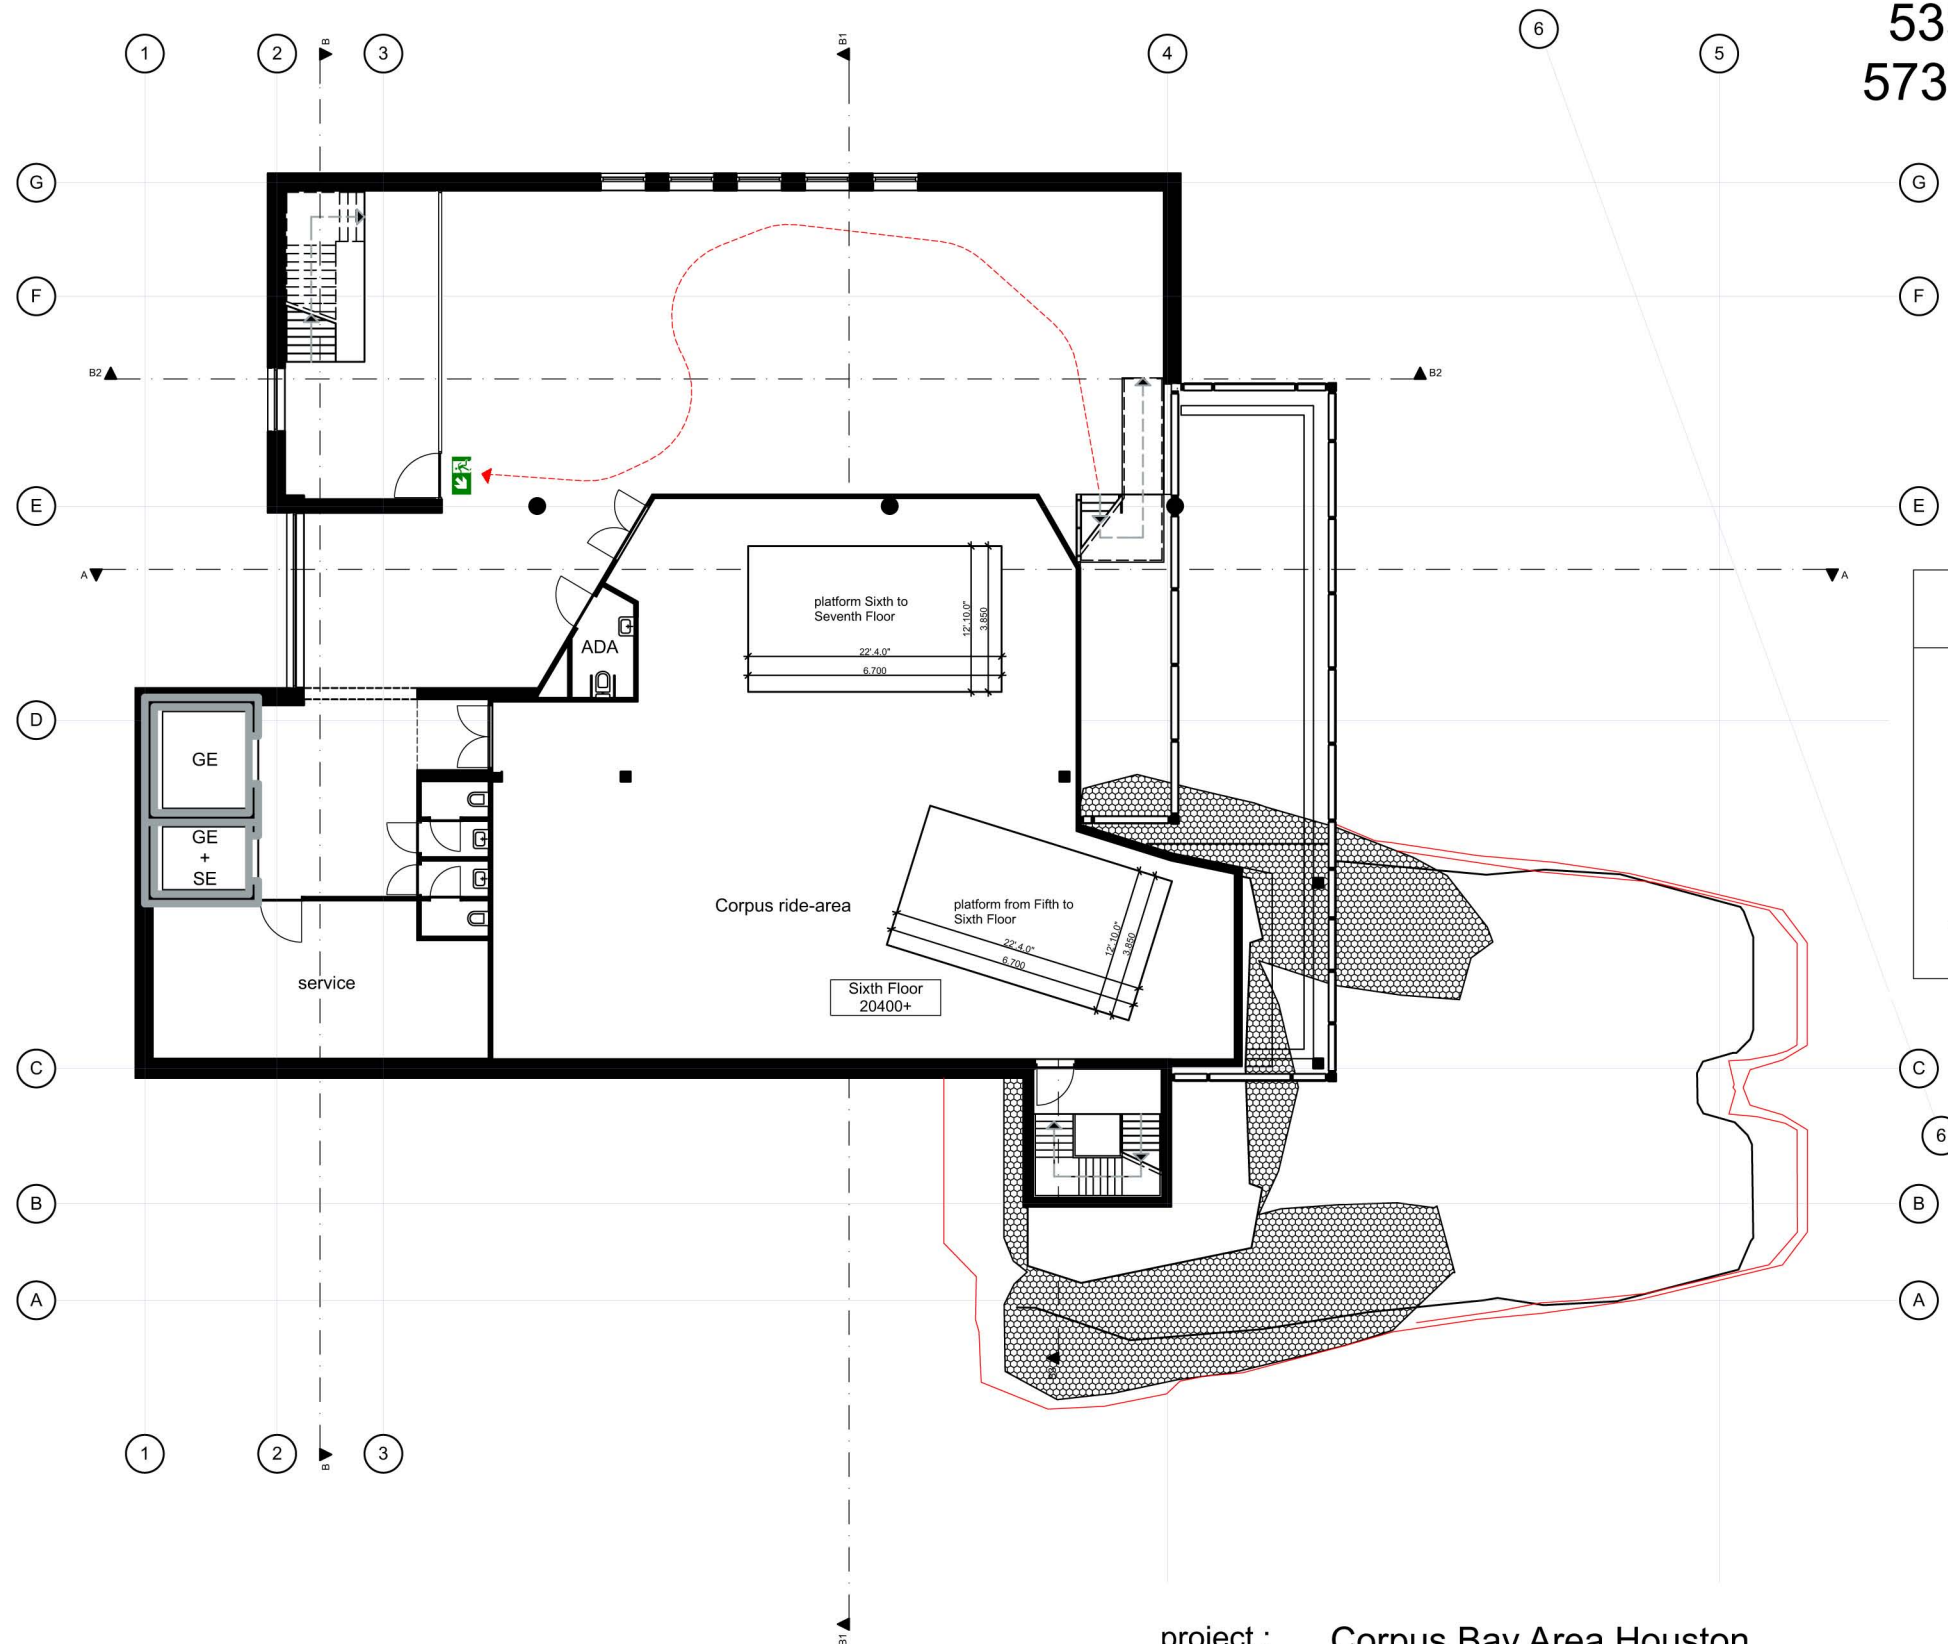

Floor:	GBO (m2):	Square feet (sqft):
1	1303	14025
2	765	8234
3	480	5167
4	627	6749
5	536	5769
6	533	5737
7	513	5522
8	539	5802
9	516	5554
10	328	3531
total:	6140	66090

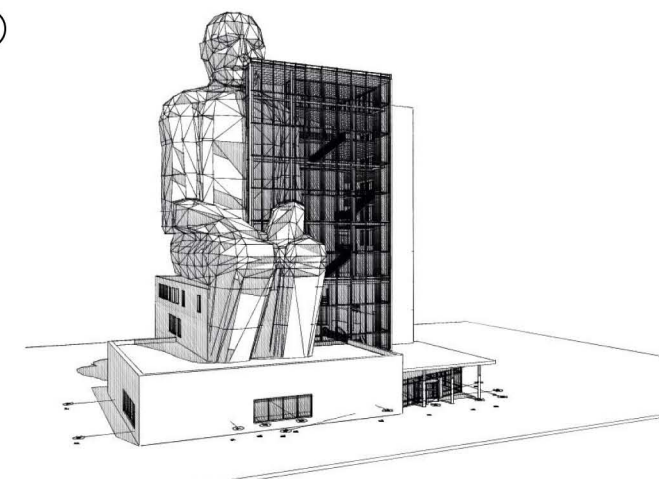

project : Corpus Bay Area Houston

date : September 28th, 2016


building part : Sixth Floor

scale : 1:200 format : A3

PBV architects Herenweg 6 2242 ES Wassenaar tel: 070-5119260 e-mail: info@pbv.nl www.pbv.nl

drawing number :


1299 VO 106

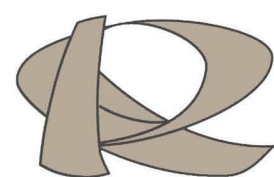


RECO PRODUCTIONS
 INTERNATIONAL B.V.
 DEVELOPMENT SPECIAL PROJECTS

PBV
 ARCHITECTS

GBO:
513 m²
5522 sqft

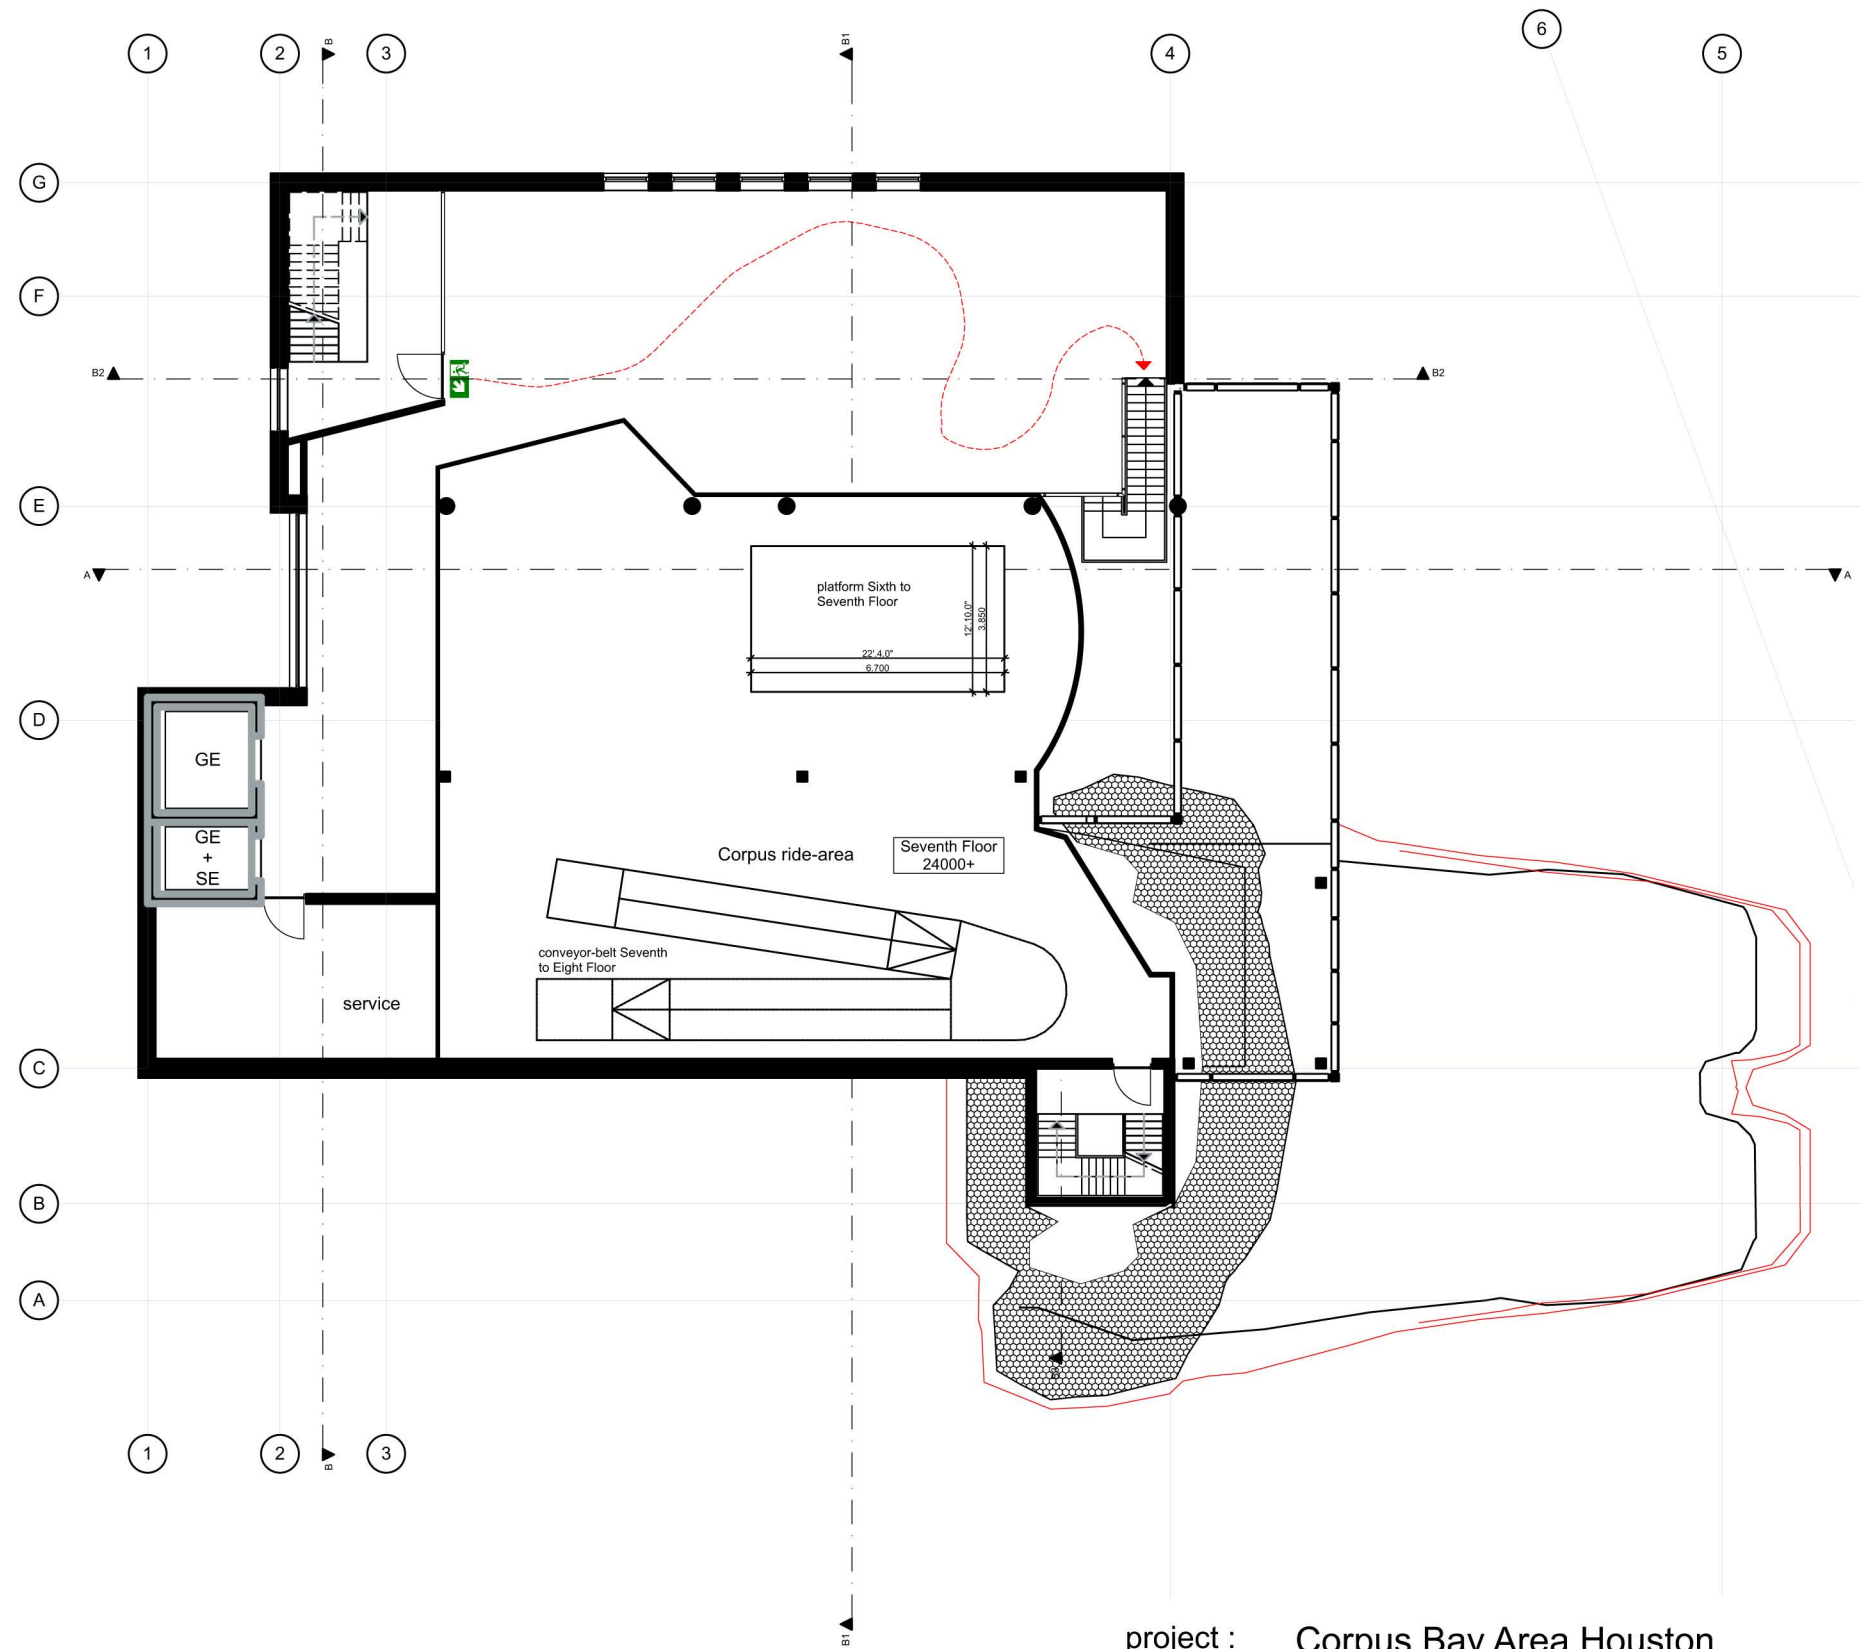


Floor:	GBO (m2):	Square feet (sqft):
1	1303	14025
2	765	8234
3	480	5167
4	627	6749
5	536	5769
6	533	5737
7	513	5522
8	539	5802
9	516	5554
10	328	3531
total:	6140	66090

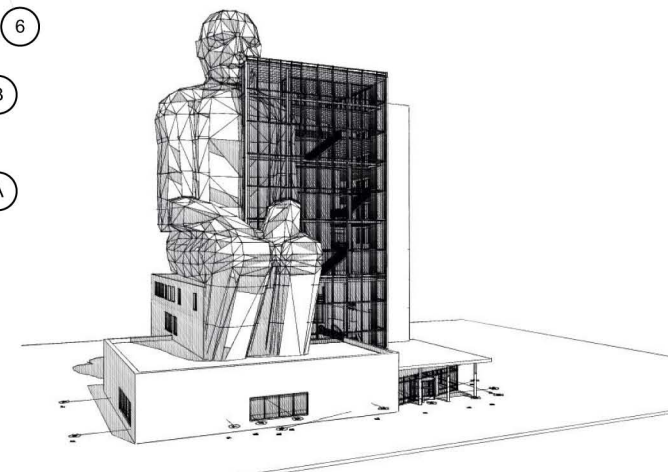


project : Corpus Bay Area Houston
date : September 28th, 2016
building part : Seventh Floor
scale : 1:200 format : A3
PBV architects Herenweg 6 2242 ES Wassenaar tel: 070-5119260 e-mail: info@pbv.nl www.pbv.nl

drawing number :
1299 VO 107

GBO:
 539 m²
 5802 sqft

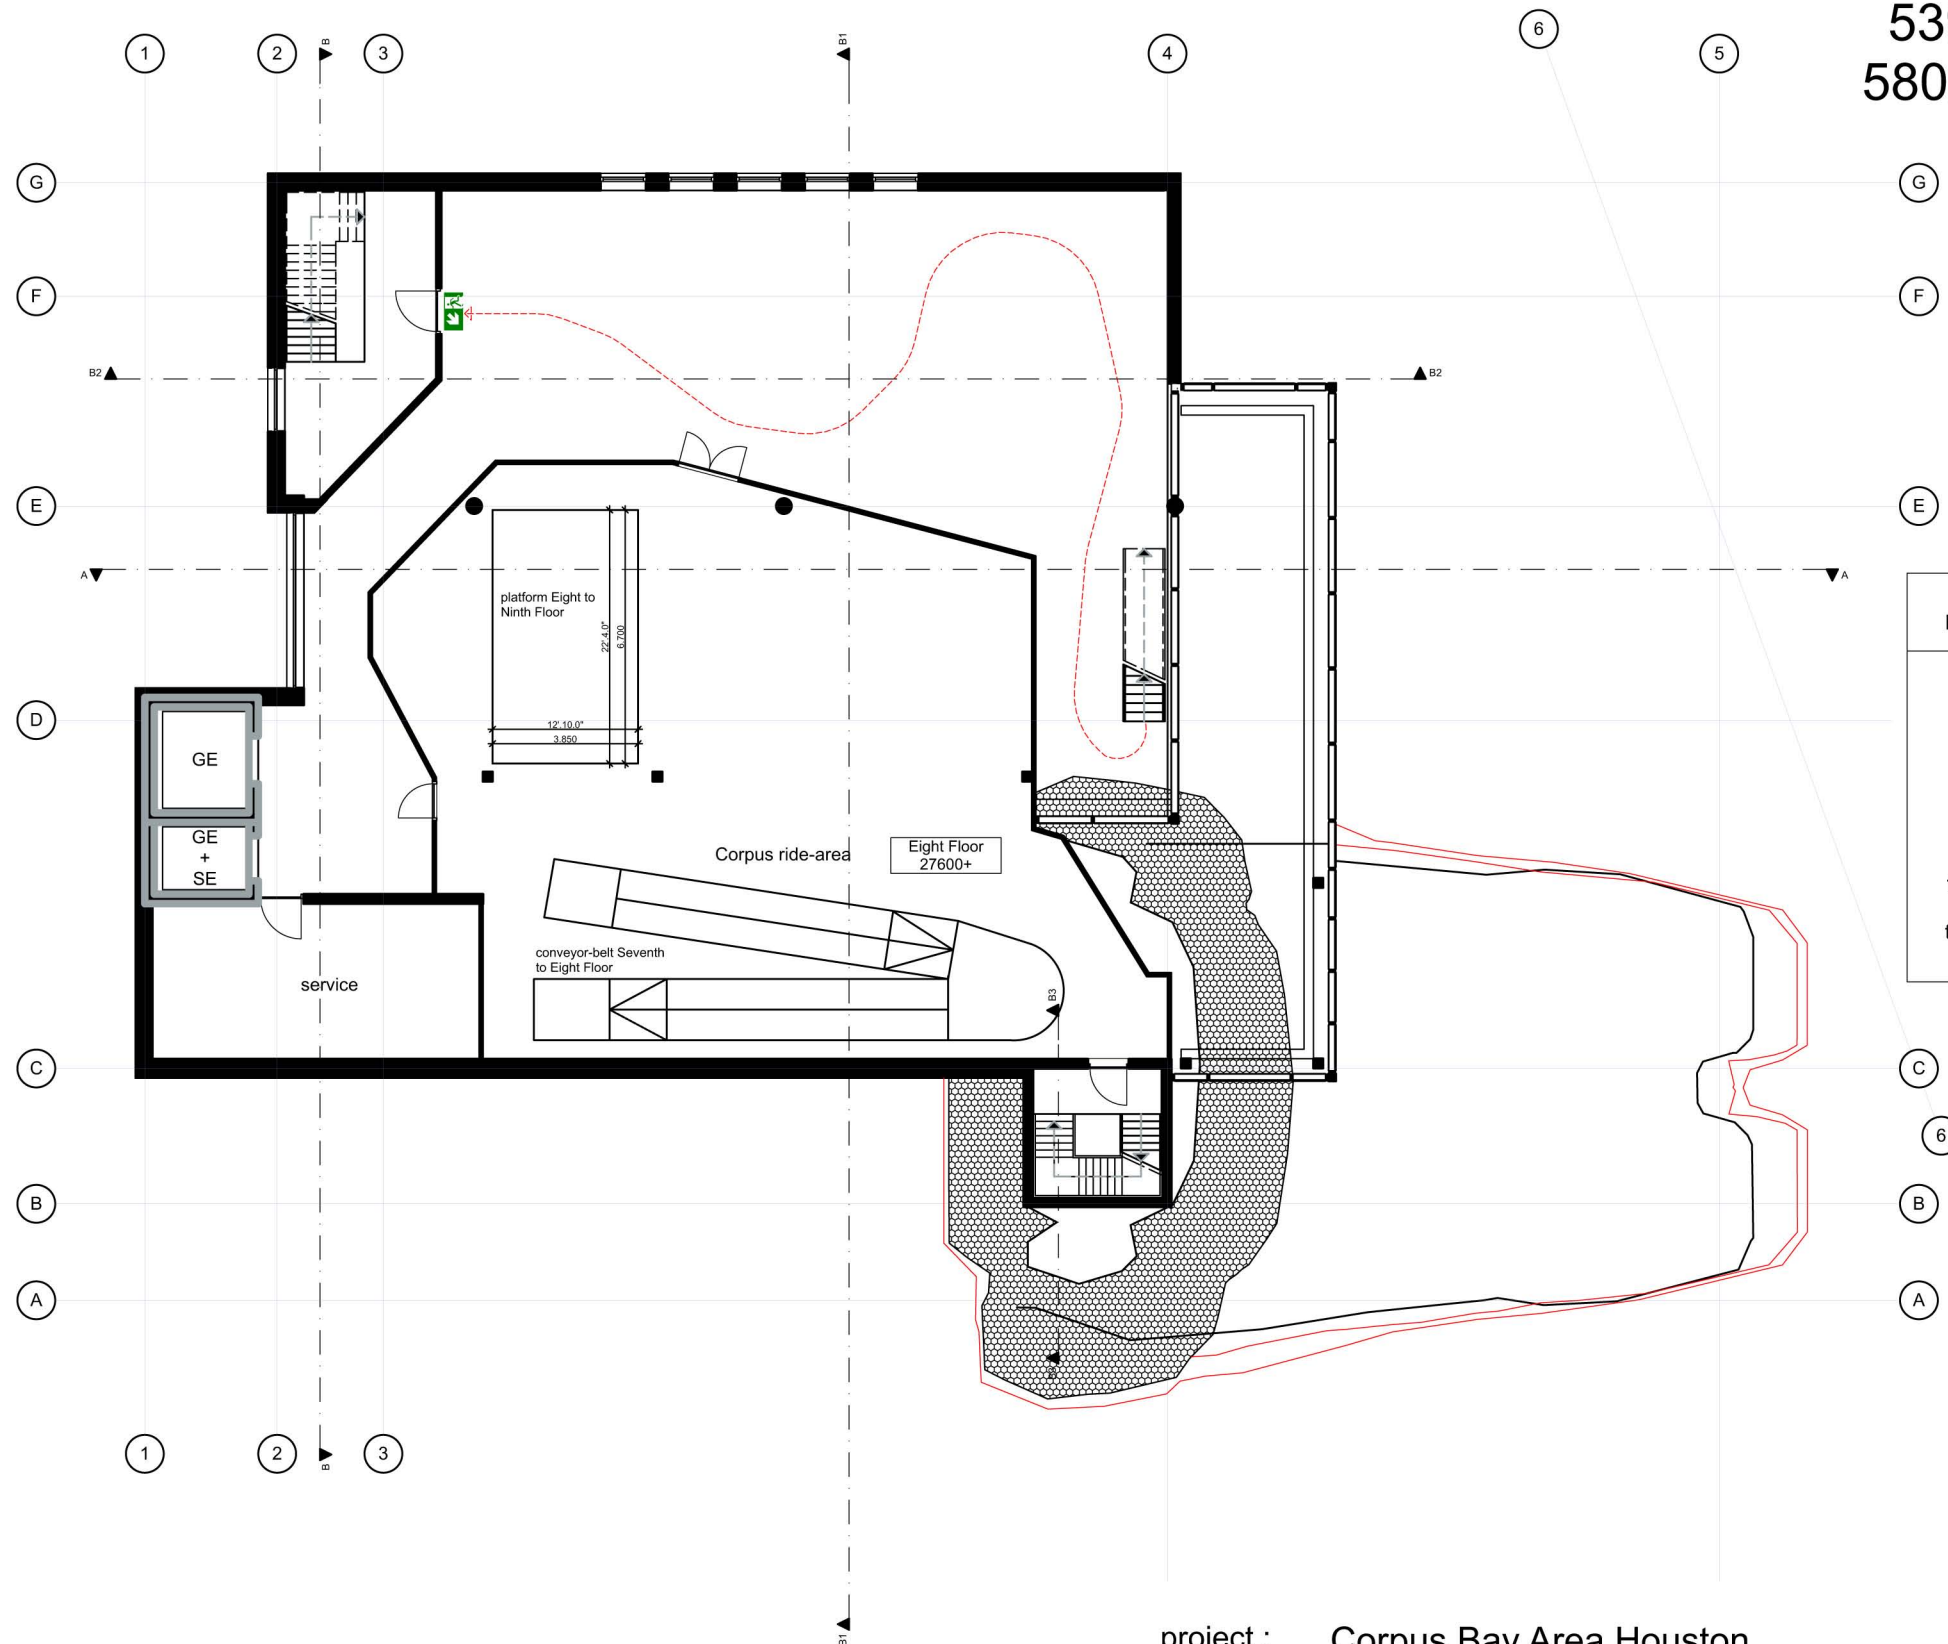

Floor:	GBO (m2):	Square feet (sqft):
1	1303	14025
2	765	8234
3	480	5167
4	627	6749
5	536	5769
6	533	5737
7	513	5522
8	539	5802
9	516	5554
10	328	3531
total:	6140	66090

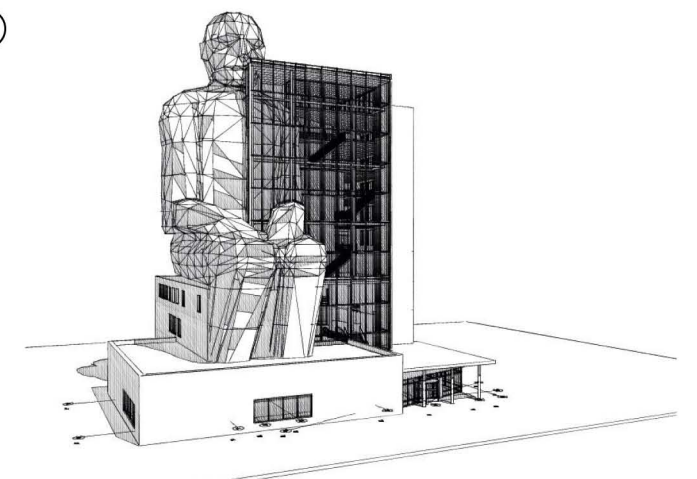

project : Corpus Bay Area Houston

date : September 28th, 2016


building part : Eighth Floor

scale : 1:200 format : A3

PBV architects Herenweg 6 2242 ES Wassenaar tel: 070-5119260 e-mail: info@pbv.nl www.pbv.nl

drawing number :


1299 VO 108

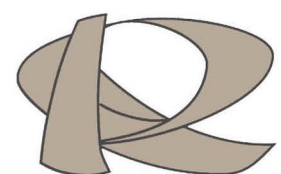


RECO PRODUCTIONS
 INTERNATIONAL B.V.
 DEVELOPMENT SPECIAL PROJECTS

PBV
 ARCHITECTS


GBO:
516 m²
5554 sqft

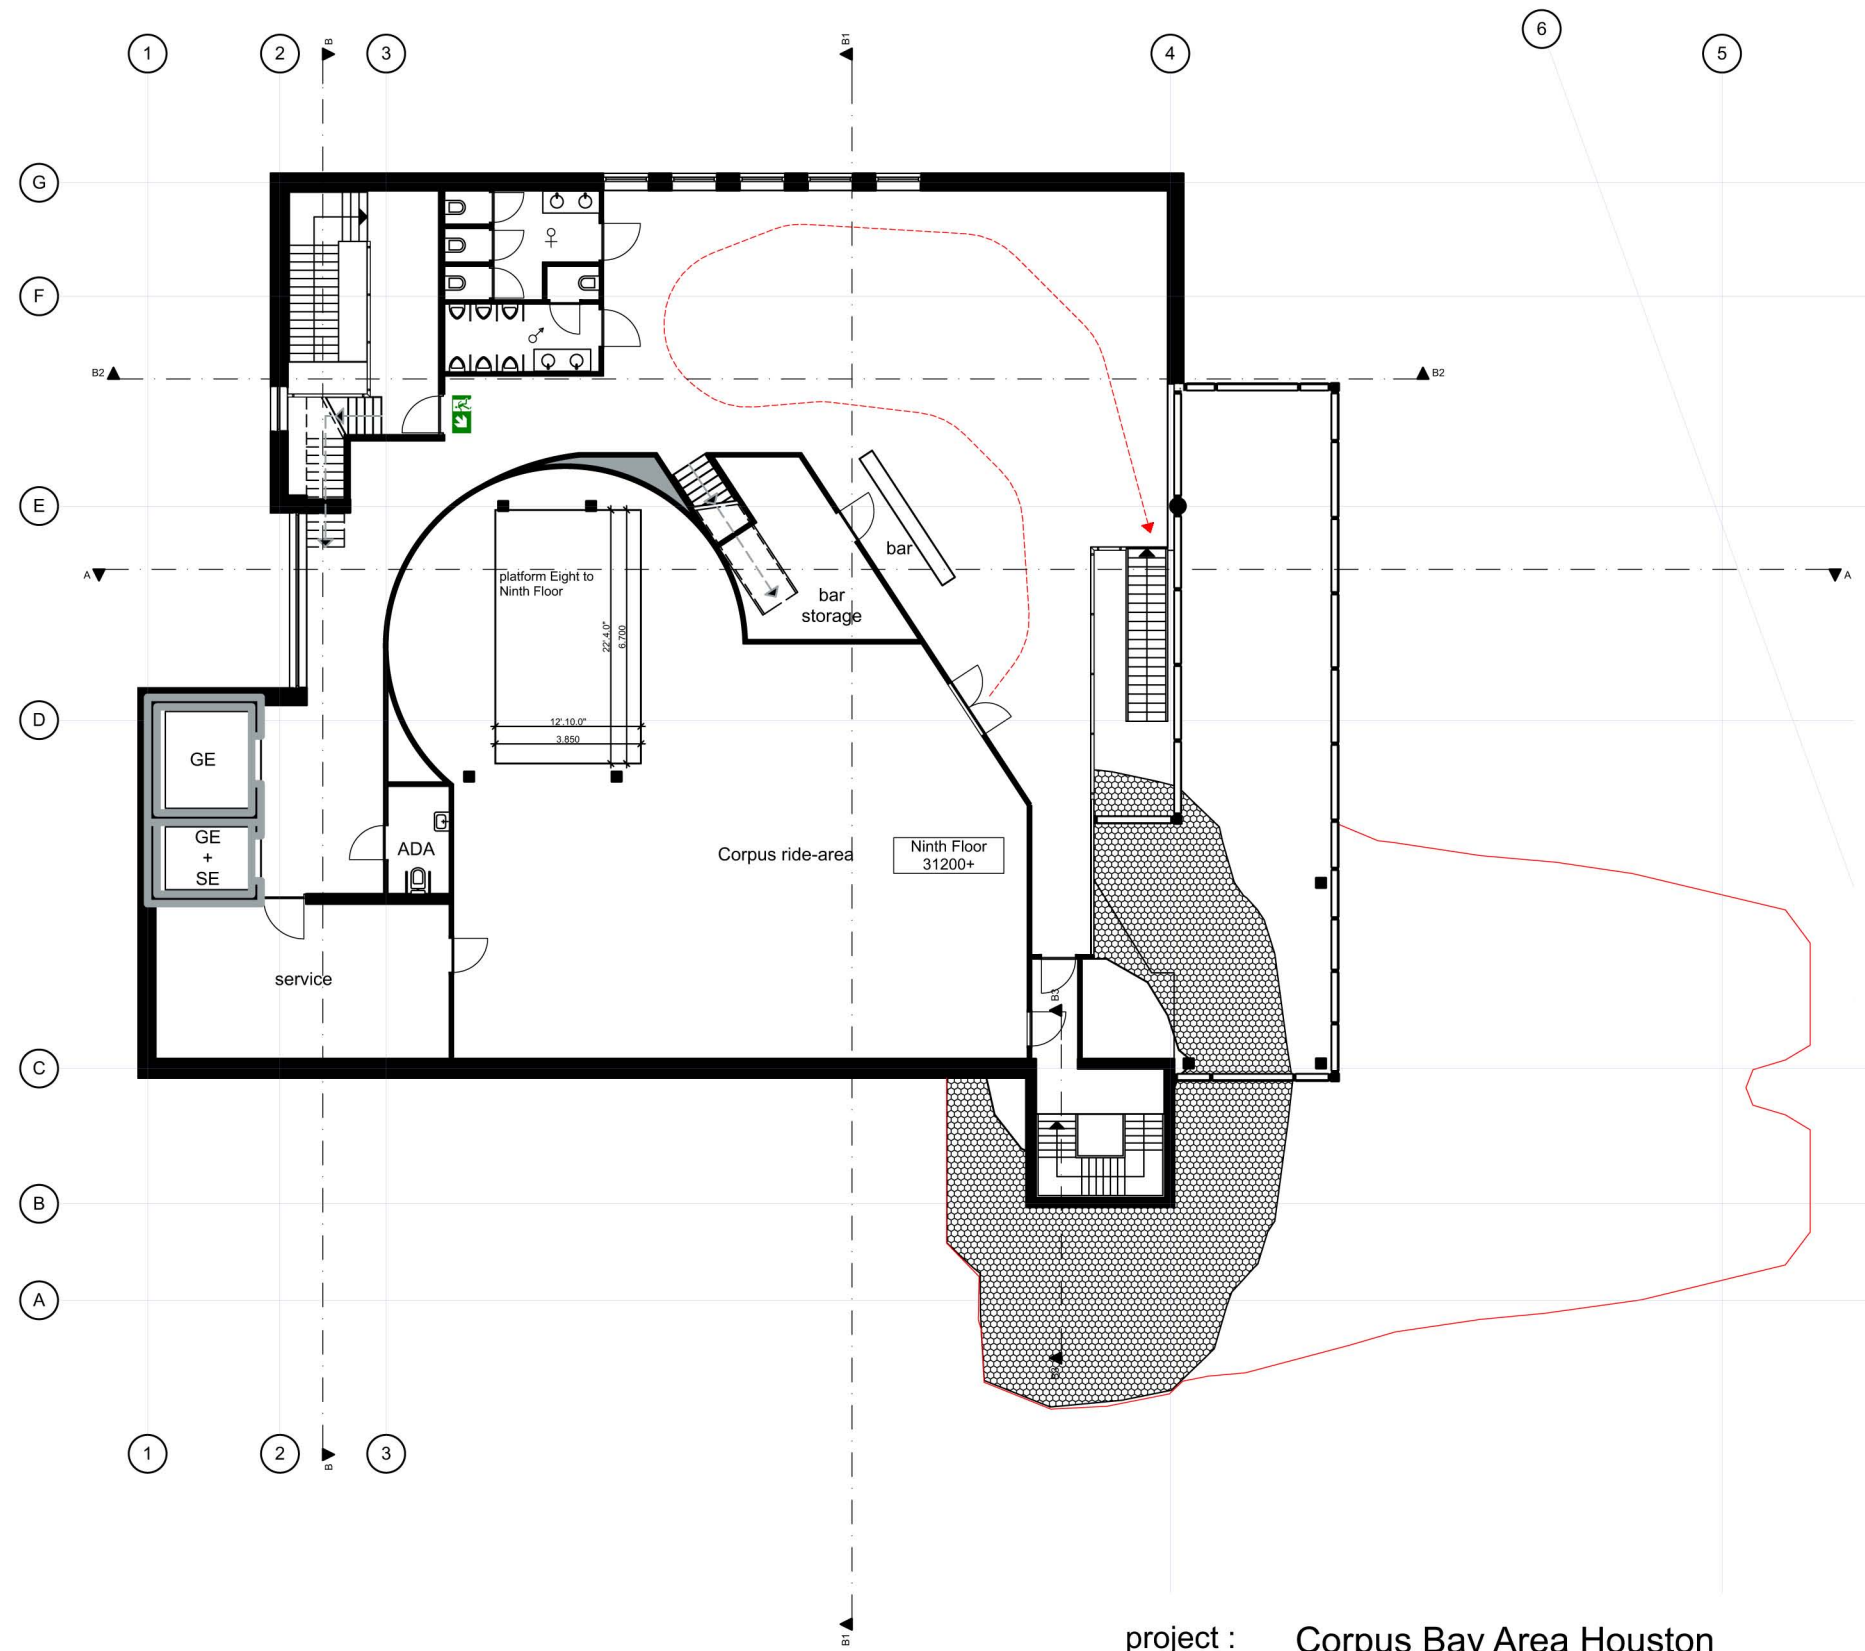



Floor:	GBO (m2):	Square feet (sqft):
1	1303	14025
2	765	8234
3	480	5167
4	627	6749
5	536	5769
6	533	5737
7	513	5522
8	539	5802
9	516	5554
10	328	3531
total:	6140	66090

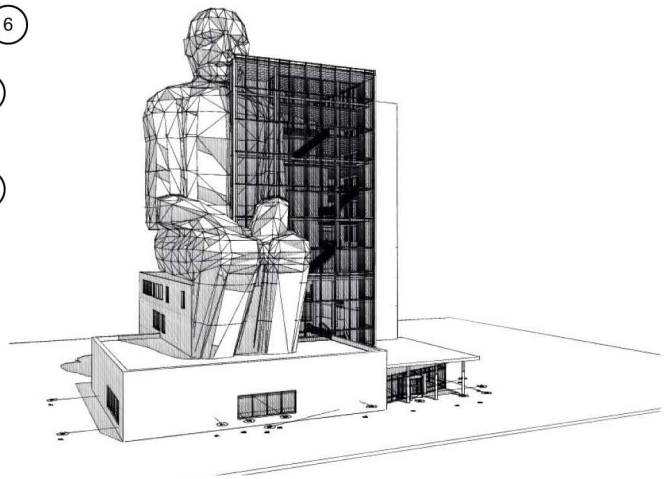

GBO:
 328 m²
 3531 sqft

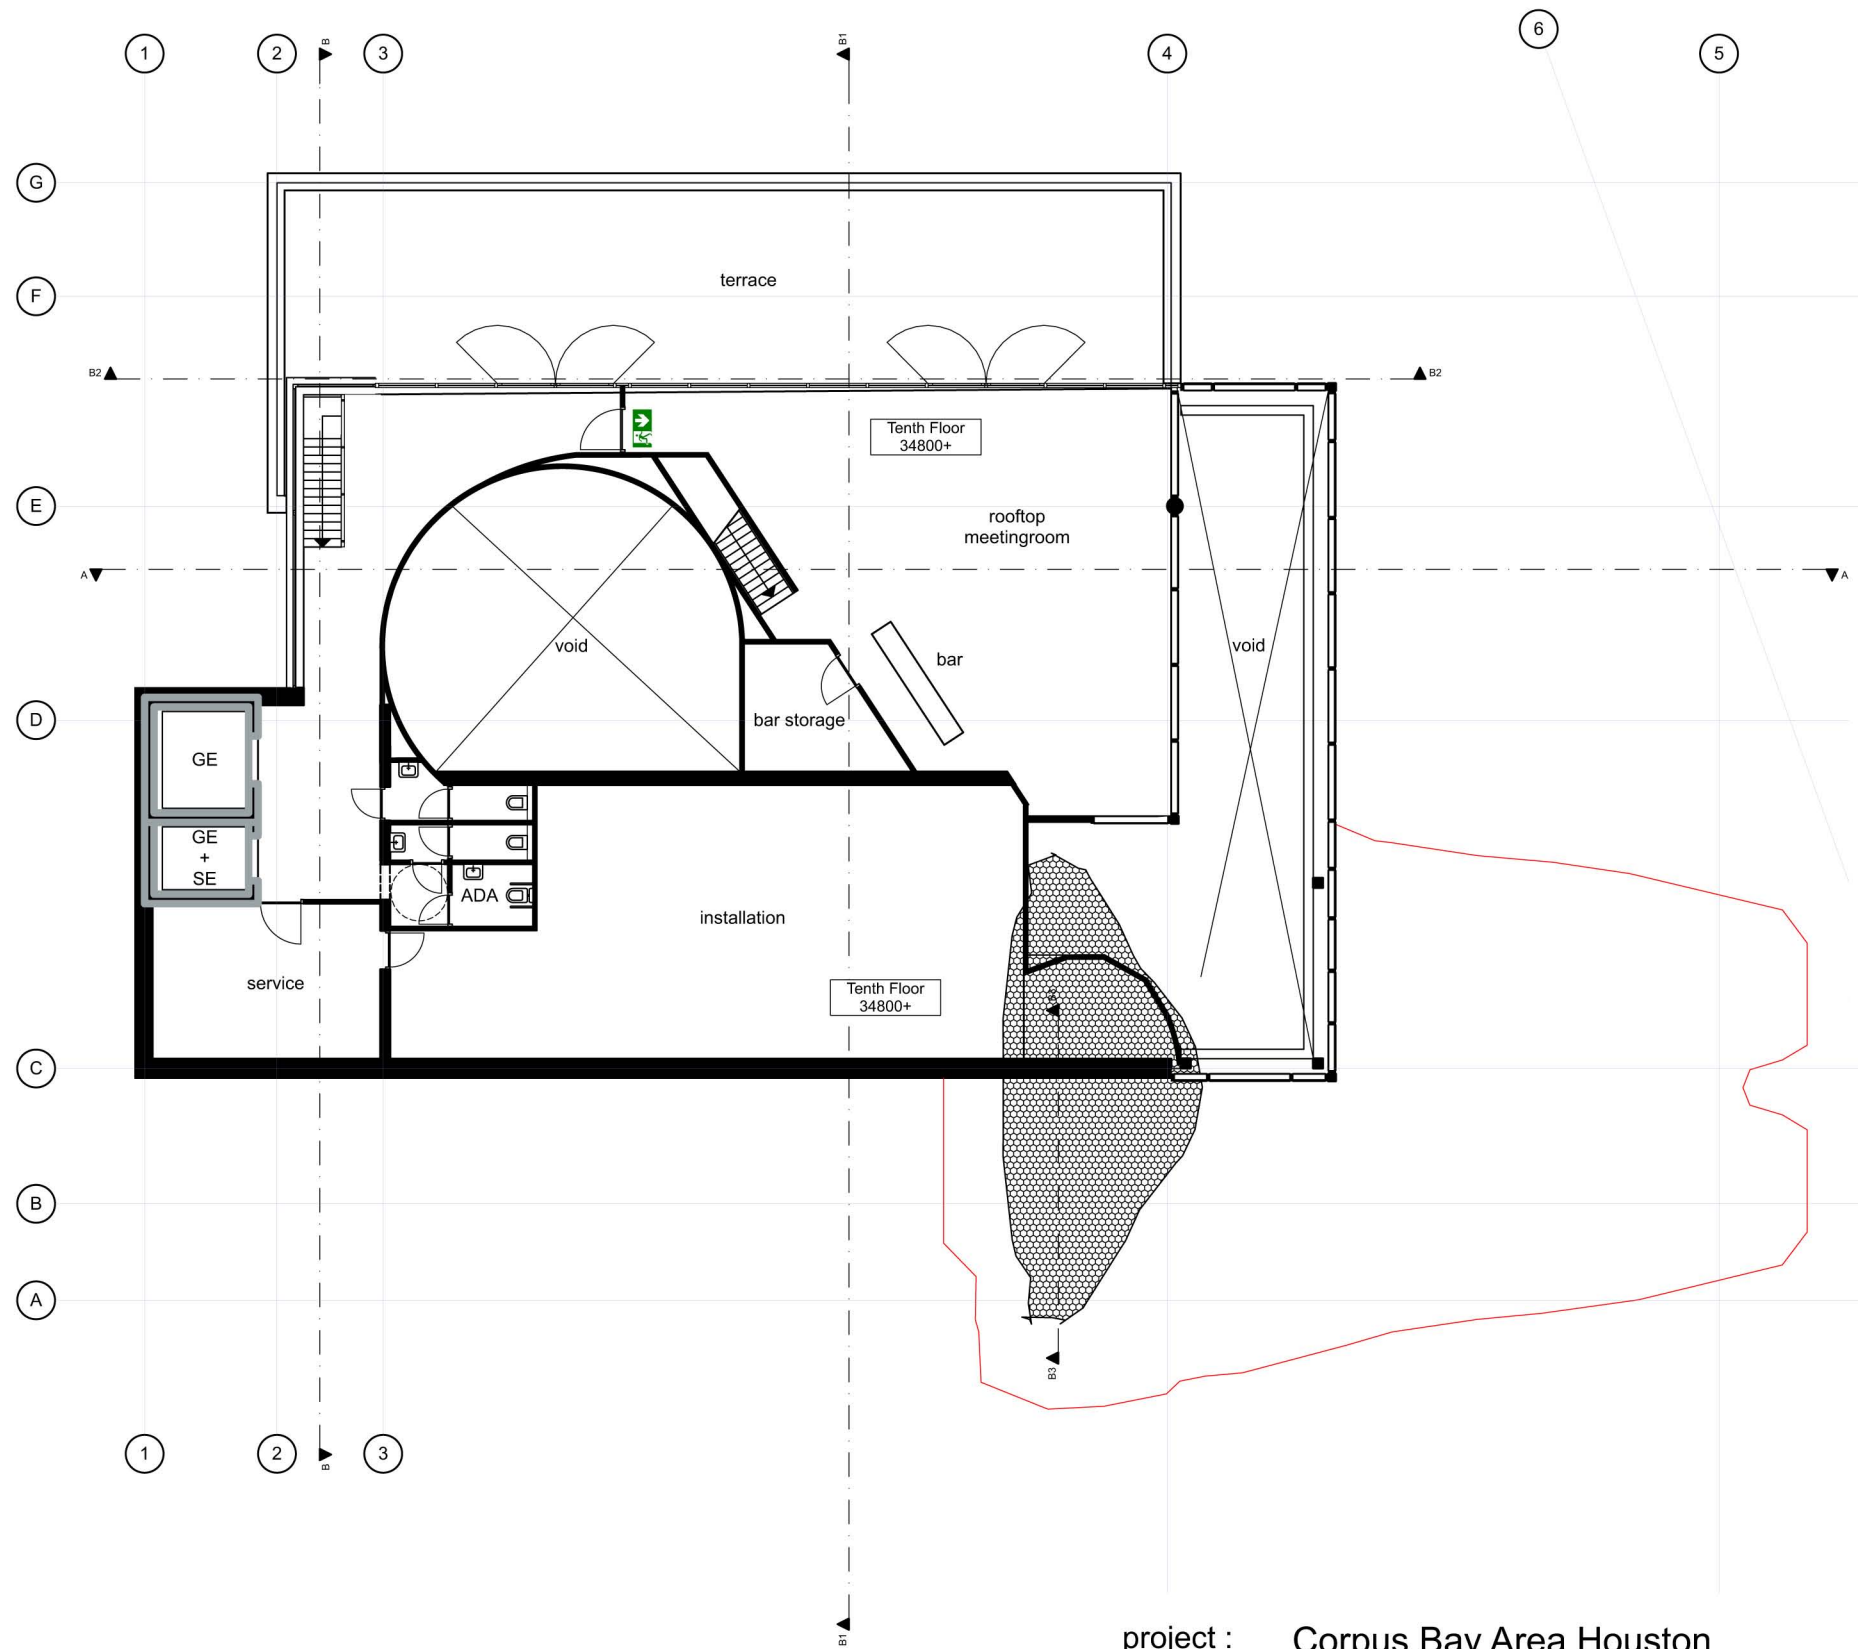

Floor:	GBO (m2):	Square feet (sqft):
1	1303	14025
2	765	8234
3	480	5167
4	627	6749
5	536	5769
6	533	5737
7	513	5522
8	539	5802
9	516	5554
10	328	3531
total:	6140	66090

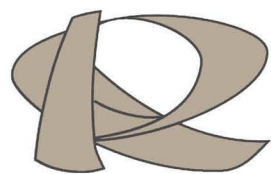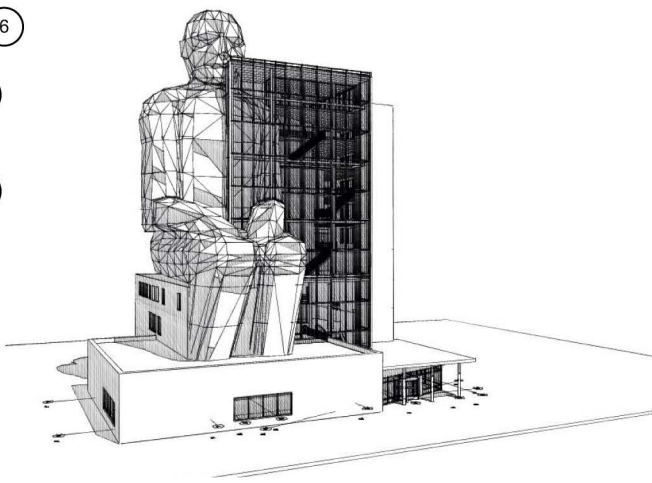

RECO PRODUCTIONS
 INTERNATIONAL B.V.
 DEVELOPMENT SPECIAL PROJECTS

project : Corpus Bay Area Houston

date : September 28th, 2016




building part : Tenth Floor

scale : 1:200 format : A3

PBV architects Herenweg 6 2242 ES Wassenaar tel: 070-5119260 e-mail: info@pbv.nl www.pbv.nl

drawing number :
1299 VO 110

PBV
 ARCHITECTS

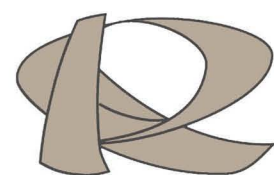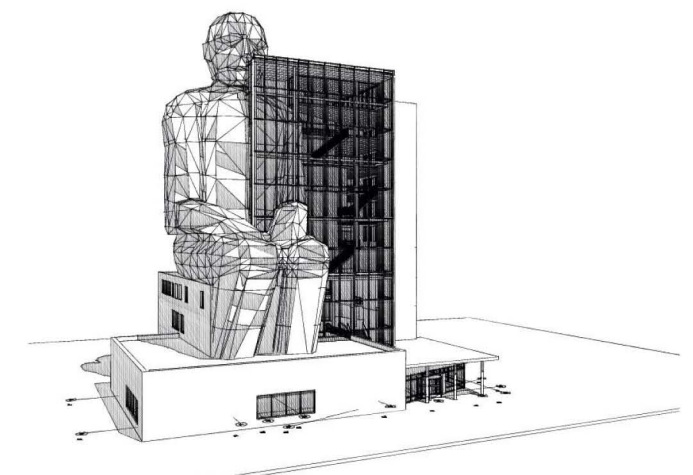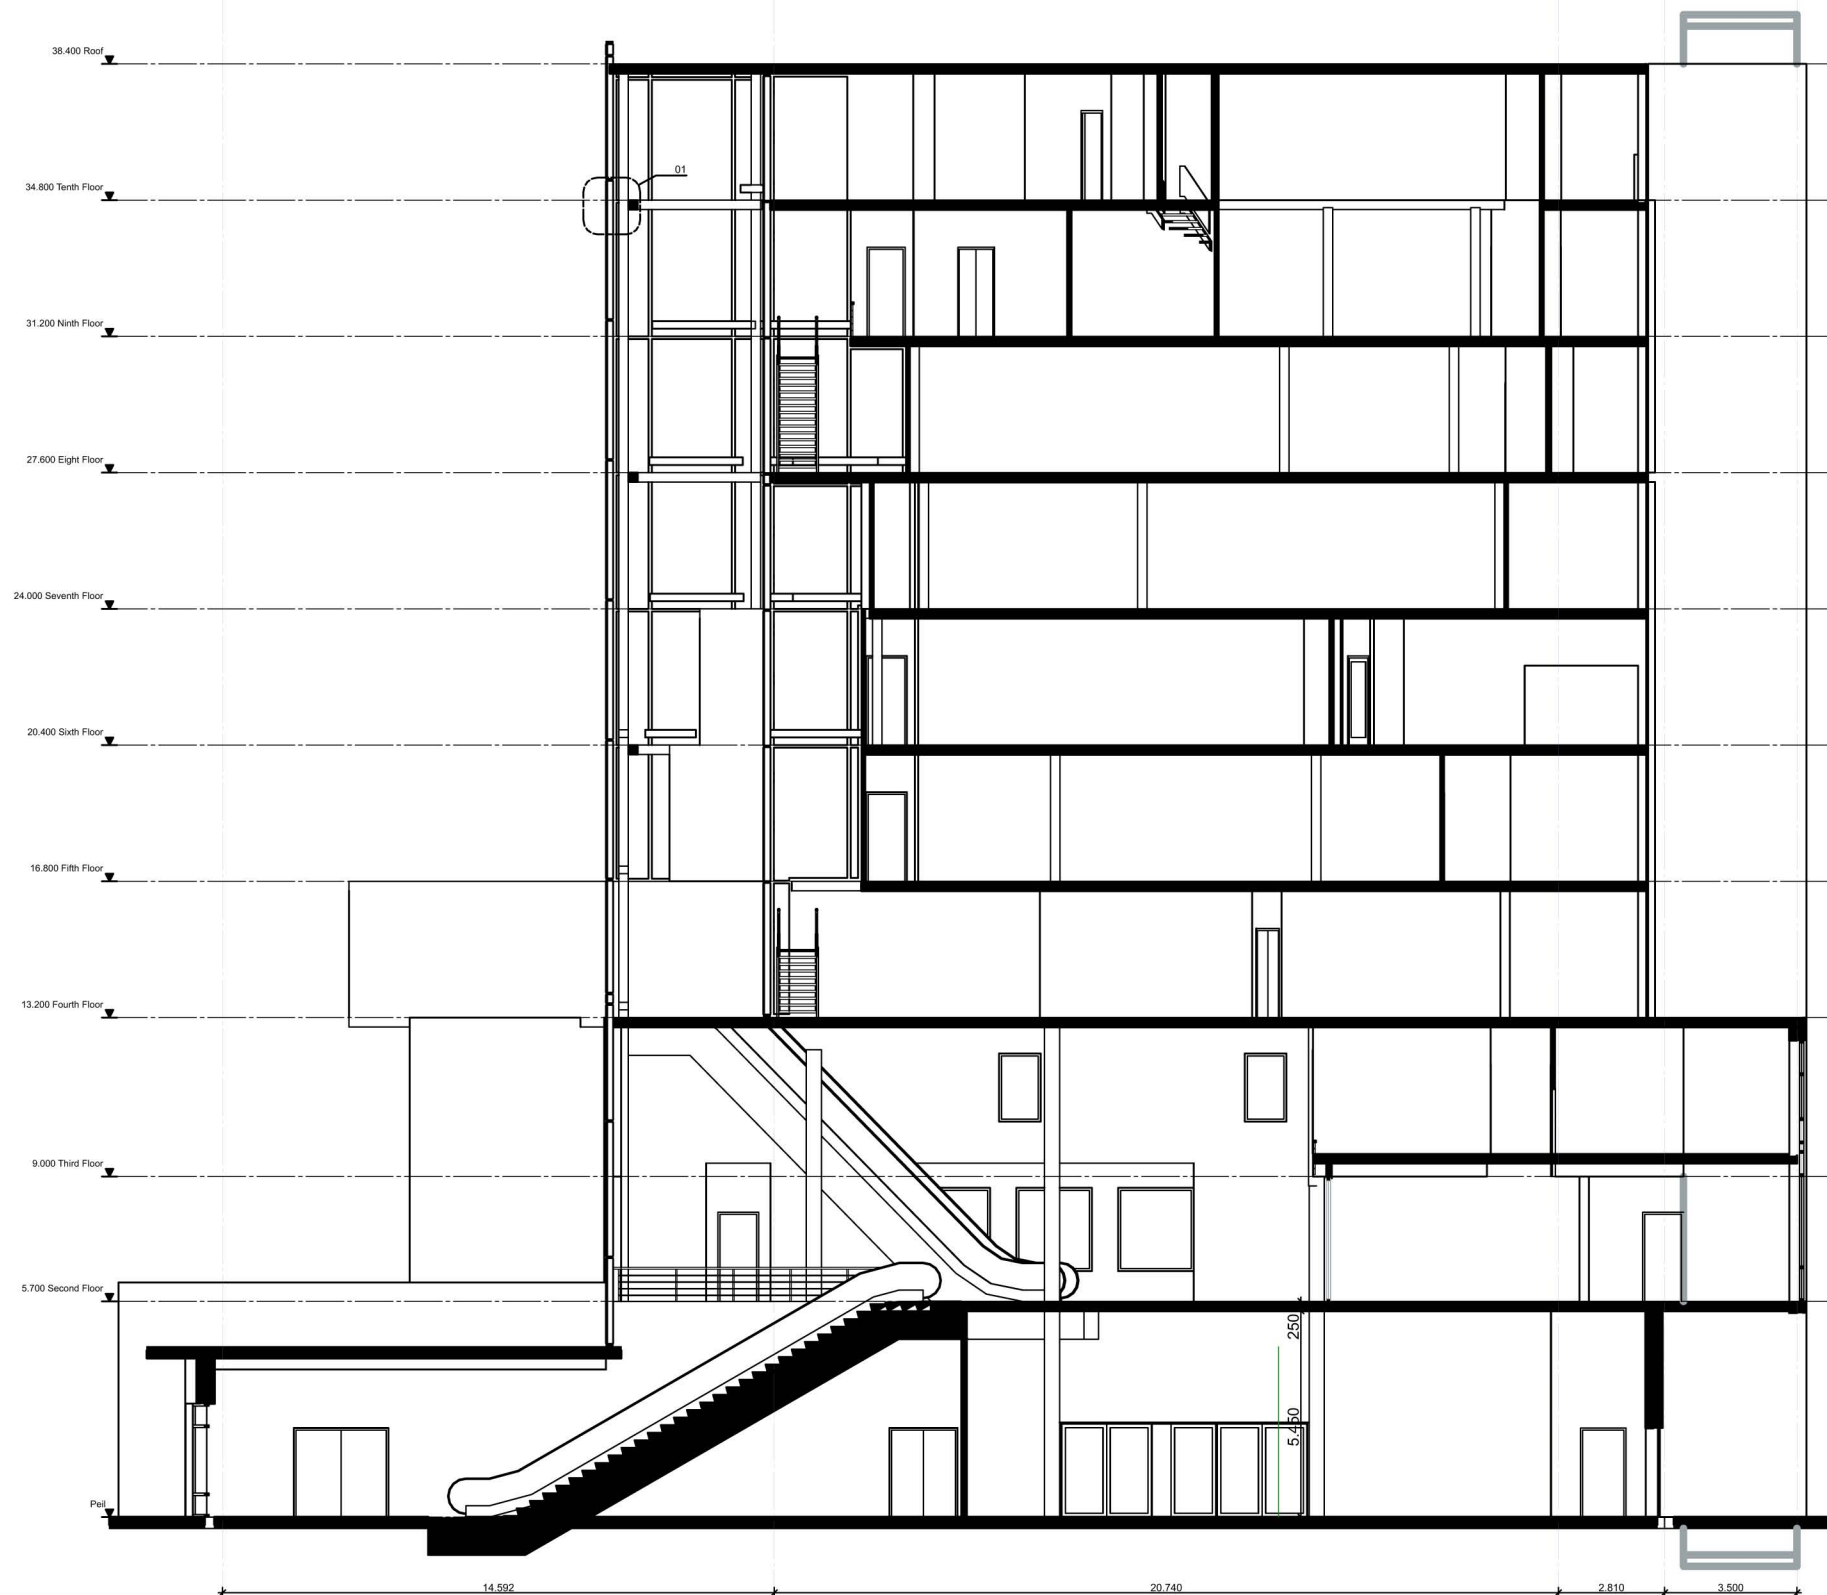

RECO PRODUCTIONS
INTERNATIONAL B.V.
DEVELOPMENT SPECIAL PROJECTS

project : Corpus Bay Area Houston

date : September 28th, 2016

building part : Section A-A




scale : 1:200 format : A3

PBV architects Herenweg 6 2242 ES Wassenaar tel: 070-5119260 e-mail: info@pbv.nl www.pbv.nl

drawing number :

1299 VO 110

PBV
ARCHITECTS

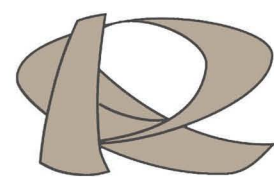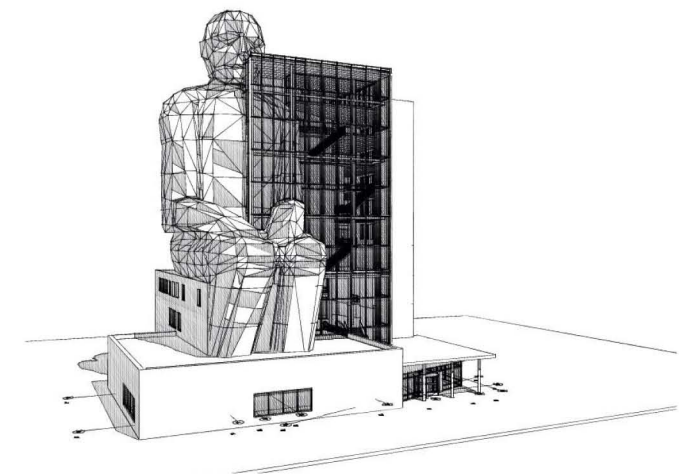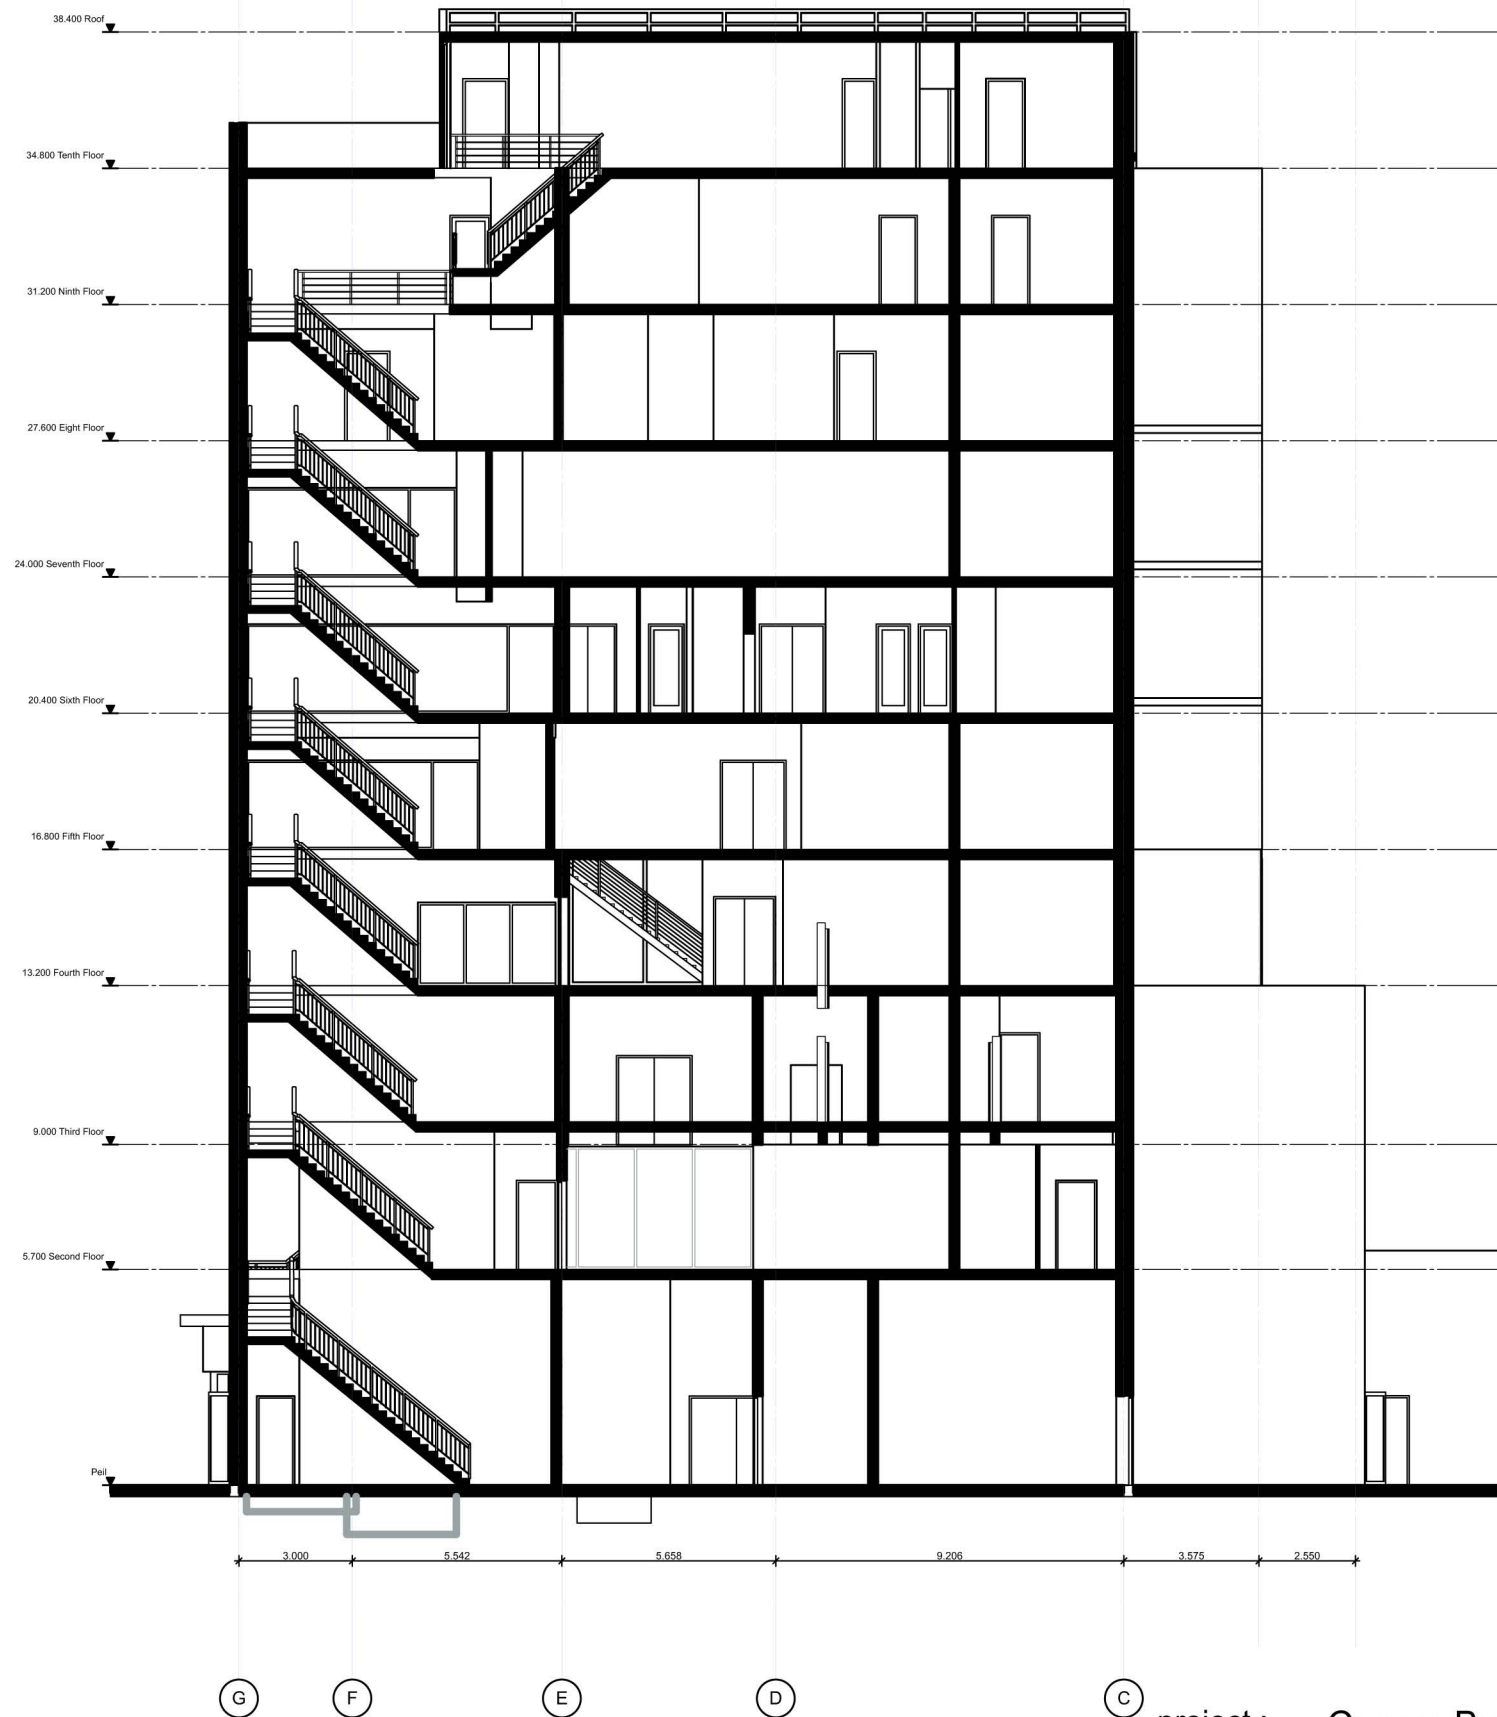

RECO PRODUCTIONS
INTERNATIONAL B.V.
DEVELOPMENT SPECIAL PROJECTS

project : Corpus Bay Area Houston

date : September 28th, 2016

building part : Section B-B




scale : 1:200 format : A3

PBV architects Herenweg 6 2242 ES Wassenaar tel: 070-5119260 e-mail: info@pbv.nl www.pbv.nl

drawing number :

1299 VO 111

PBV
ARCHITECTS

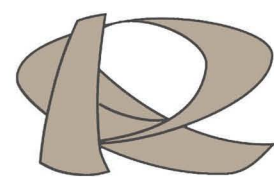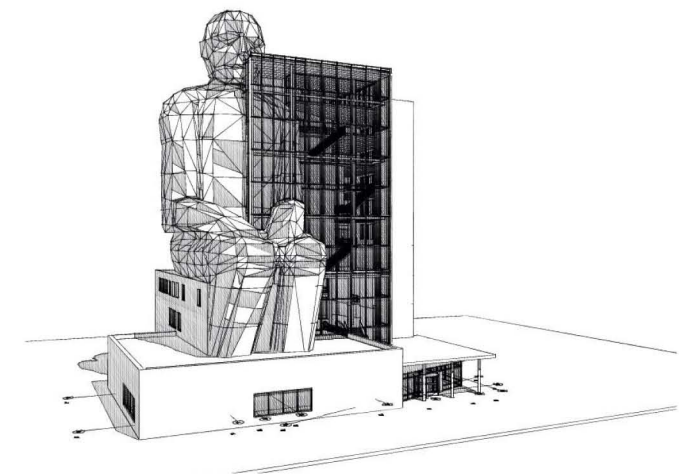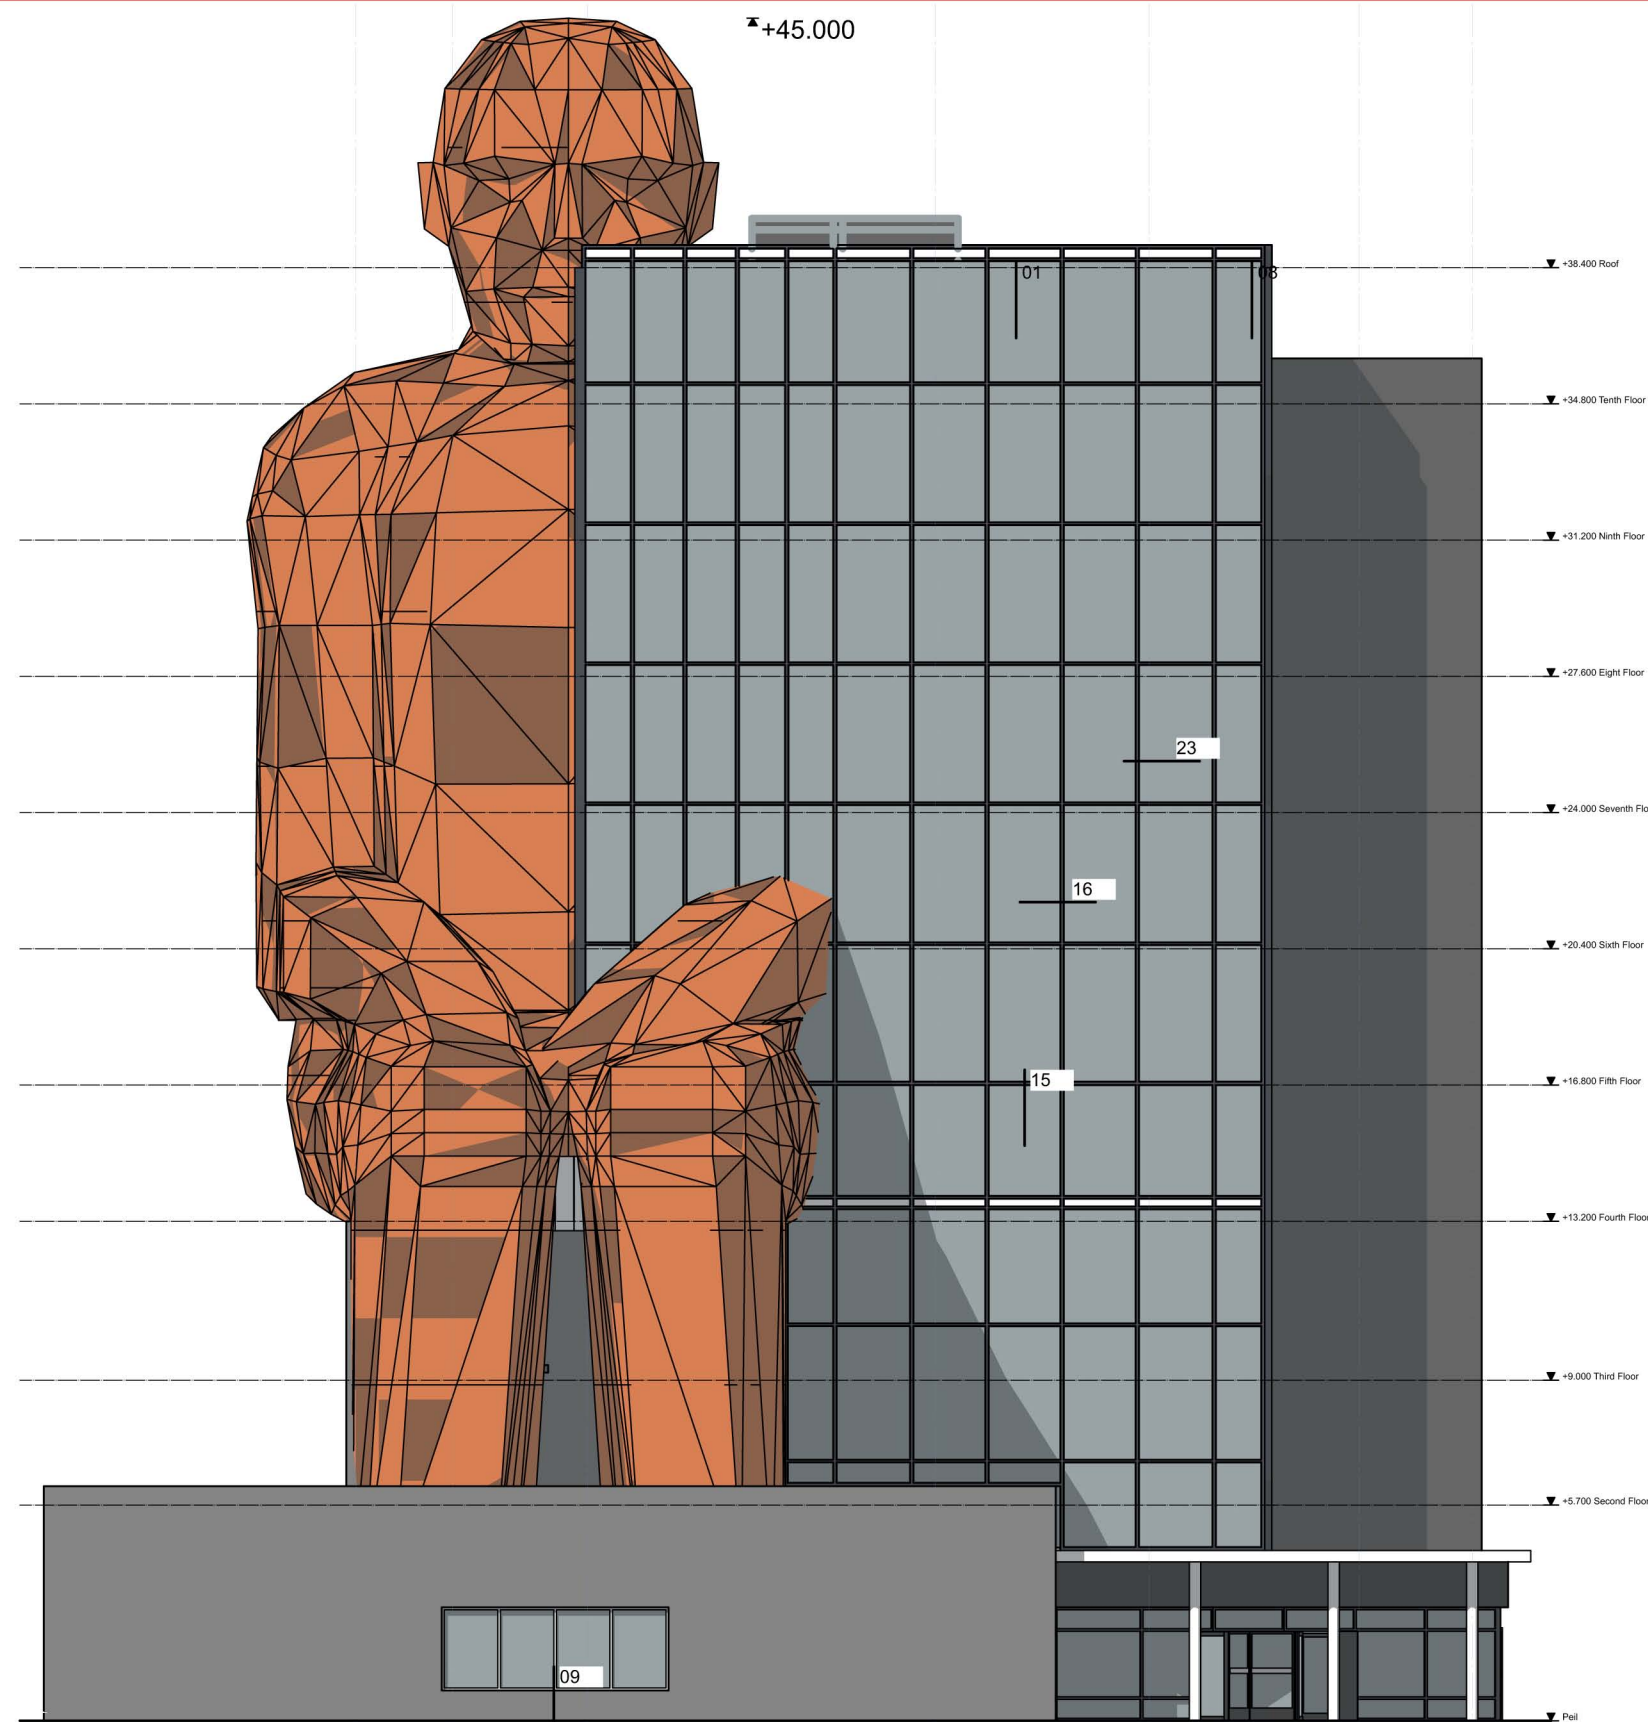

RECO PRODUCTIONS
INTERNATIONAL B.V.
DEVELOPMENT SPECIAL PROJECTS

project : Corpus Bay Area Houston

date : September 28th, 2016

building part : Front Elevation


scale : 1:200 format : A3

PBV architects Herenweg 6 2242 ES Wassenaar tel: 070-5119260 e-mail: info@pbv.nl www.pbv.nl


drawing number :

1299 VO 114

PBV
ARCHITECTS

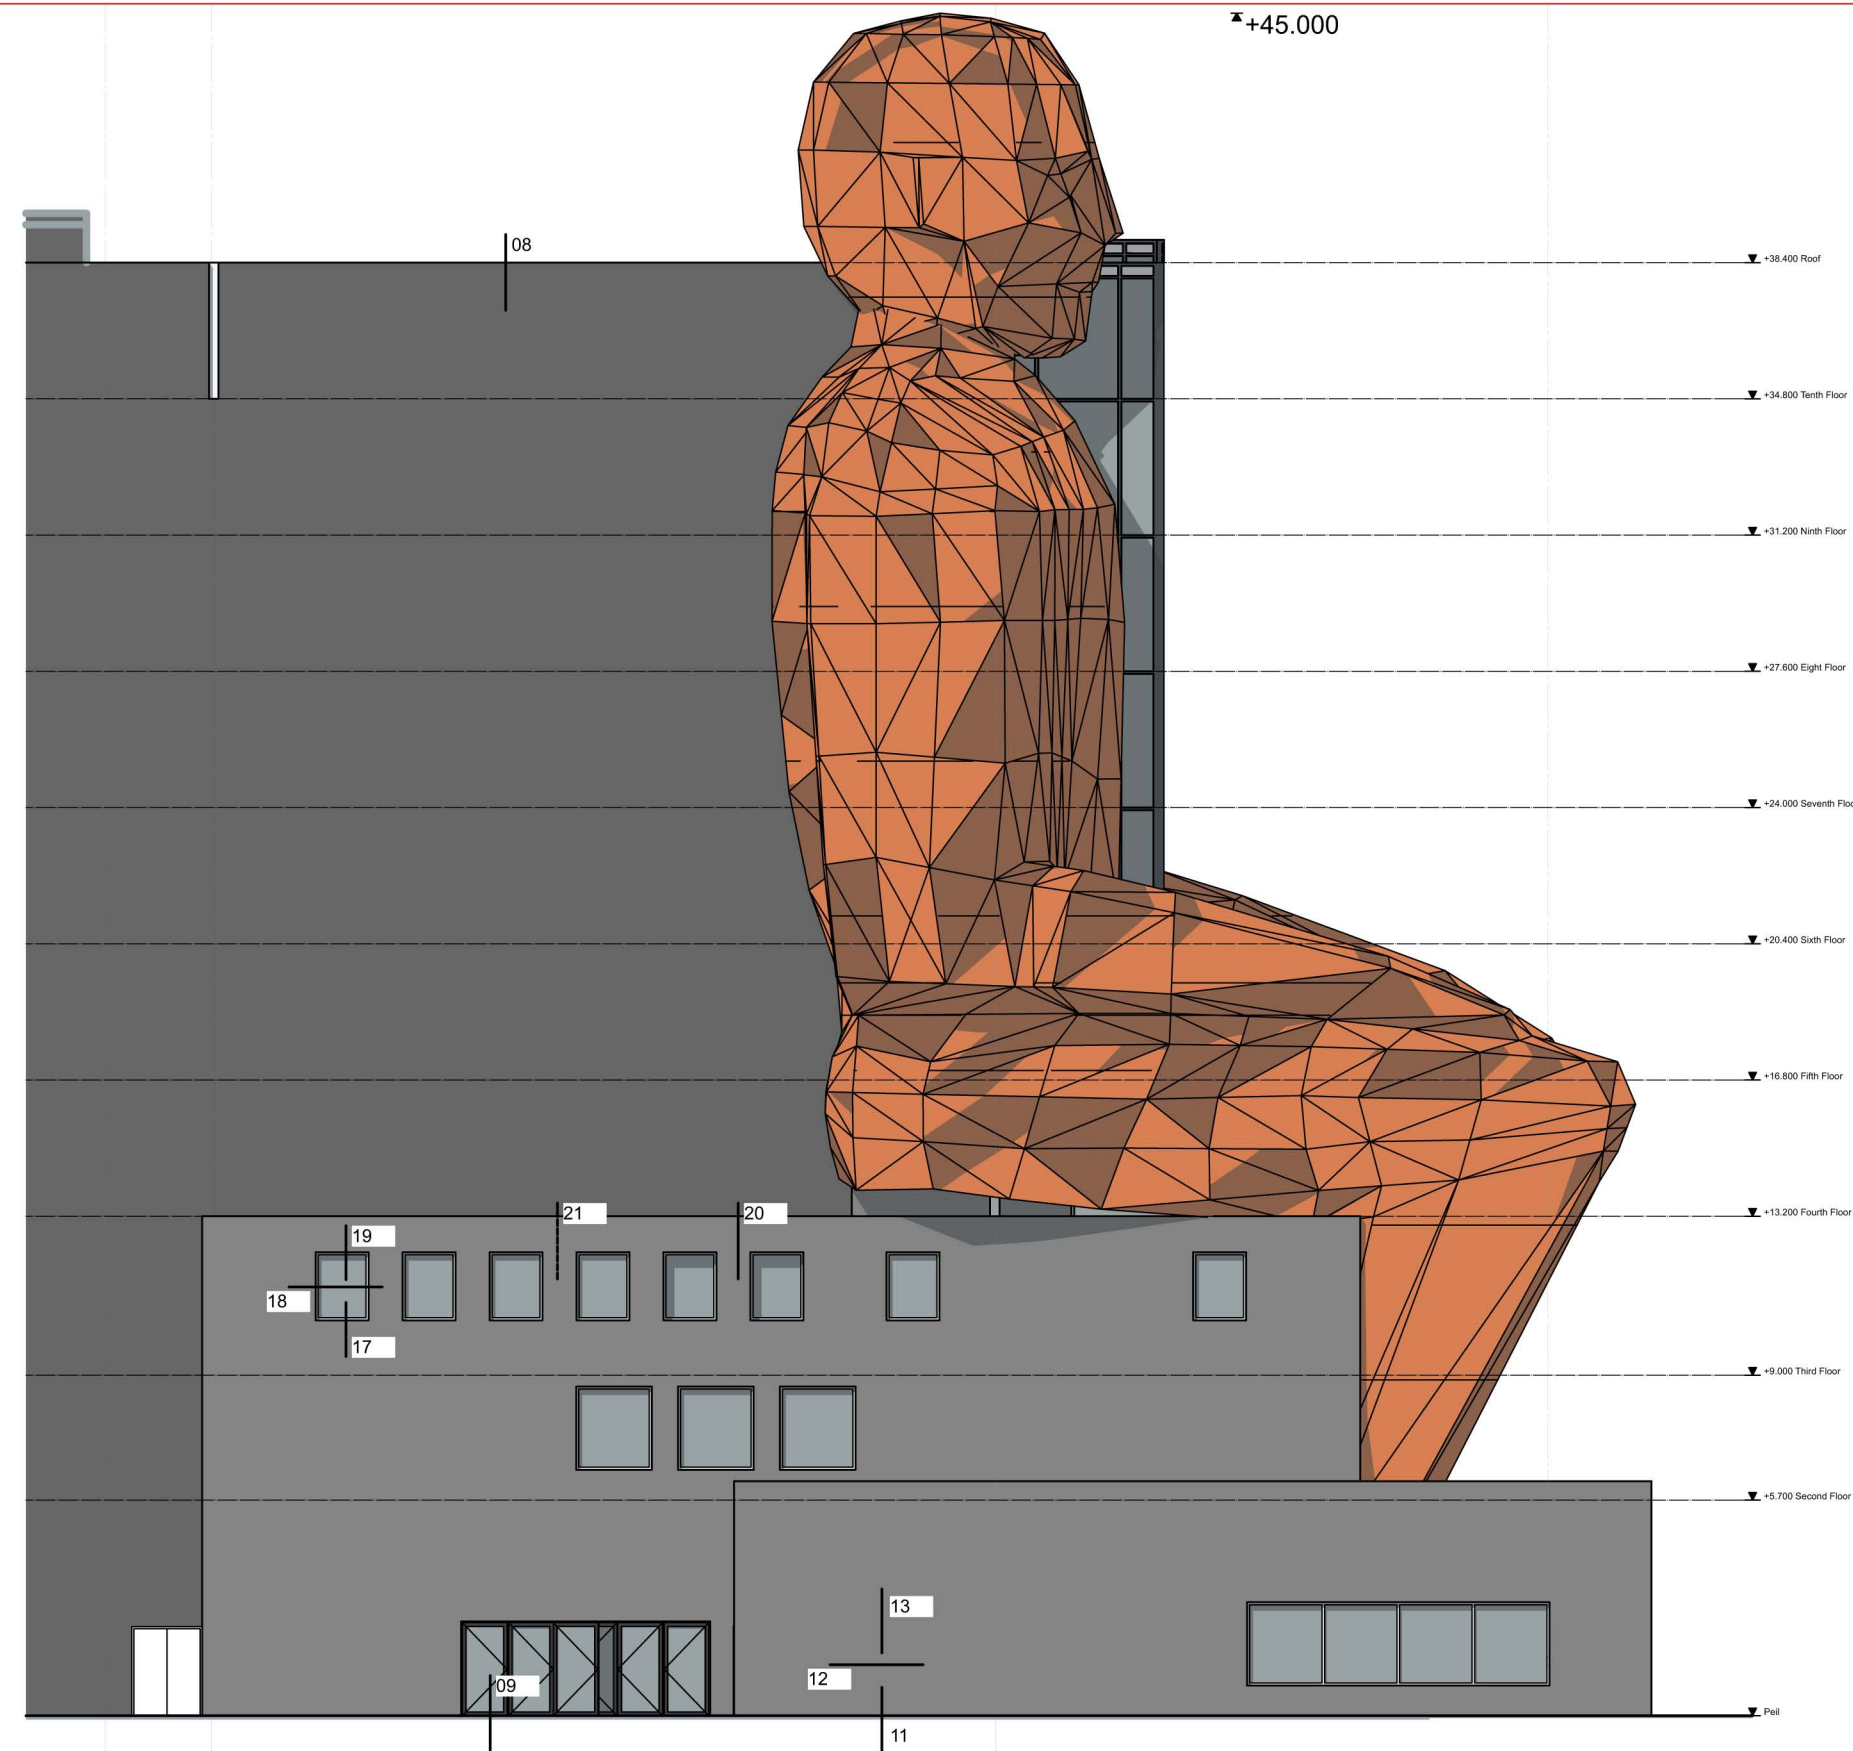

3.500 2.810 20.740

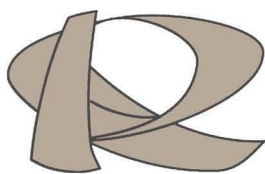

RECO PRODUCTIONS
INTERNATIONAL B.V.
DEVELOPMENT SPECIAL PROJECTS

project : Corpus Bay Area Houston

date : September 28th, 2016

building part : Leftside Elevation




scale : 1:200 format : A3

PBV architects Herenweg 6 2242 ES Wassenaar tel: 070-5119260 e-mail: info@pbv.nl www.pbv.nl

drawing number :

1299 VO 115

PBV
ARCHITECTS

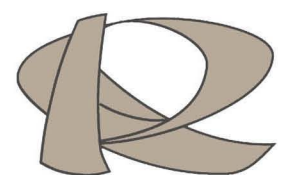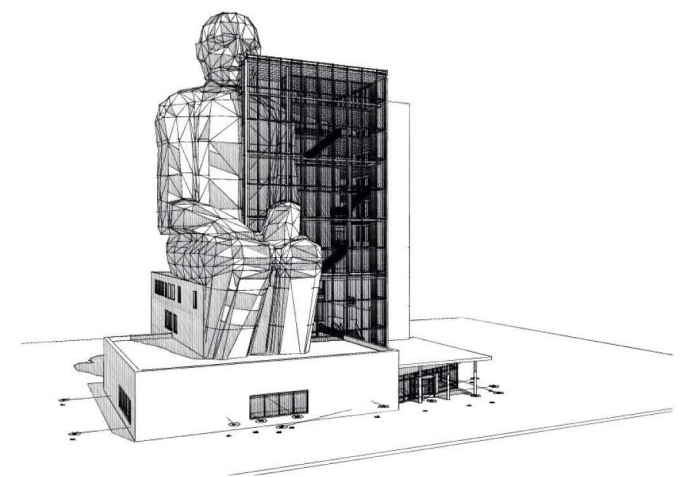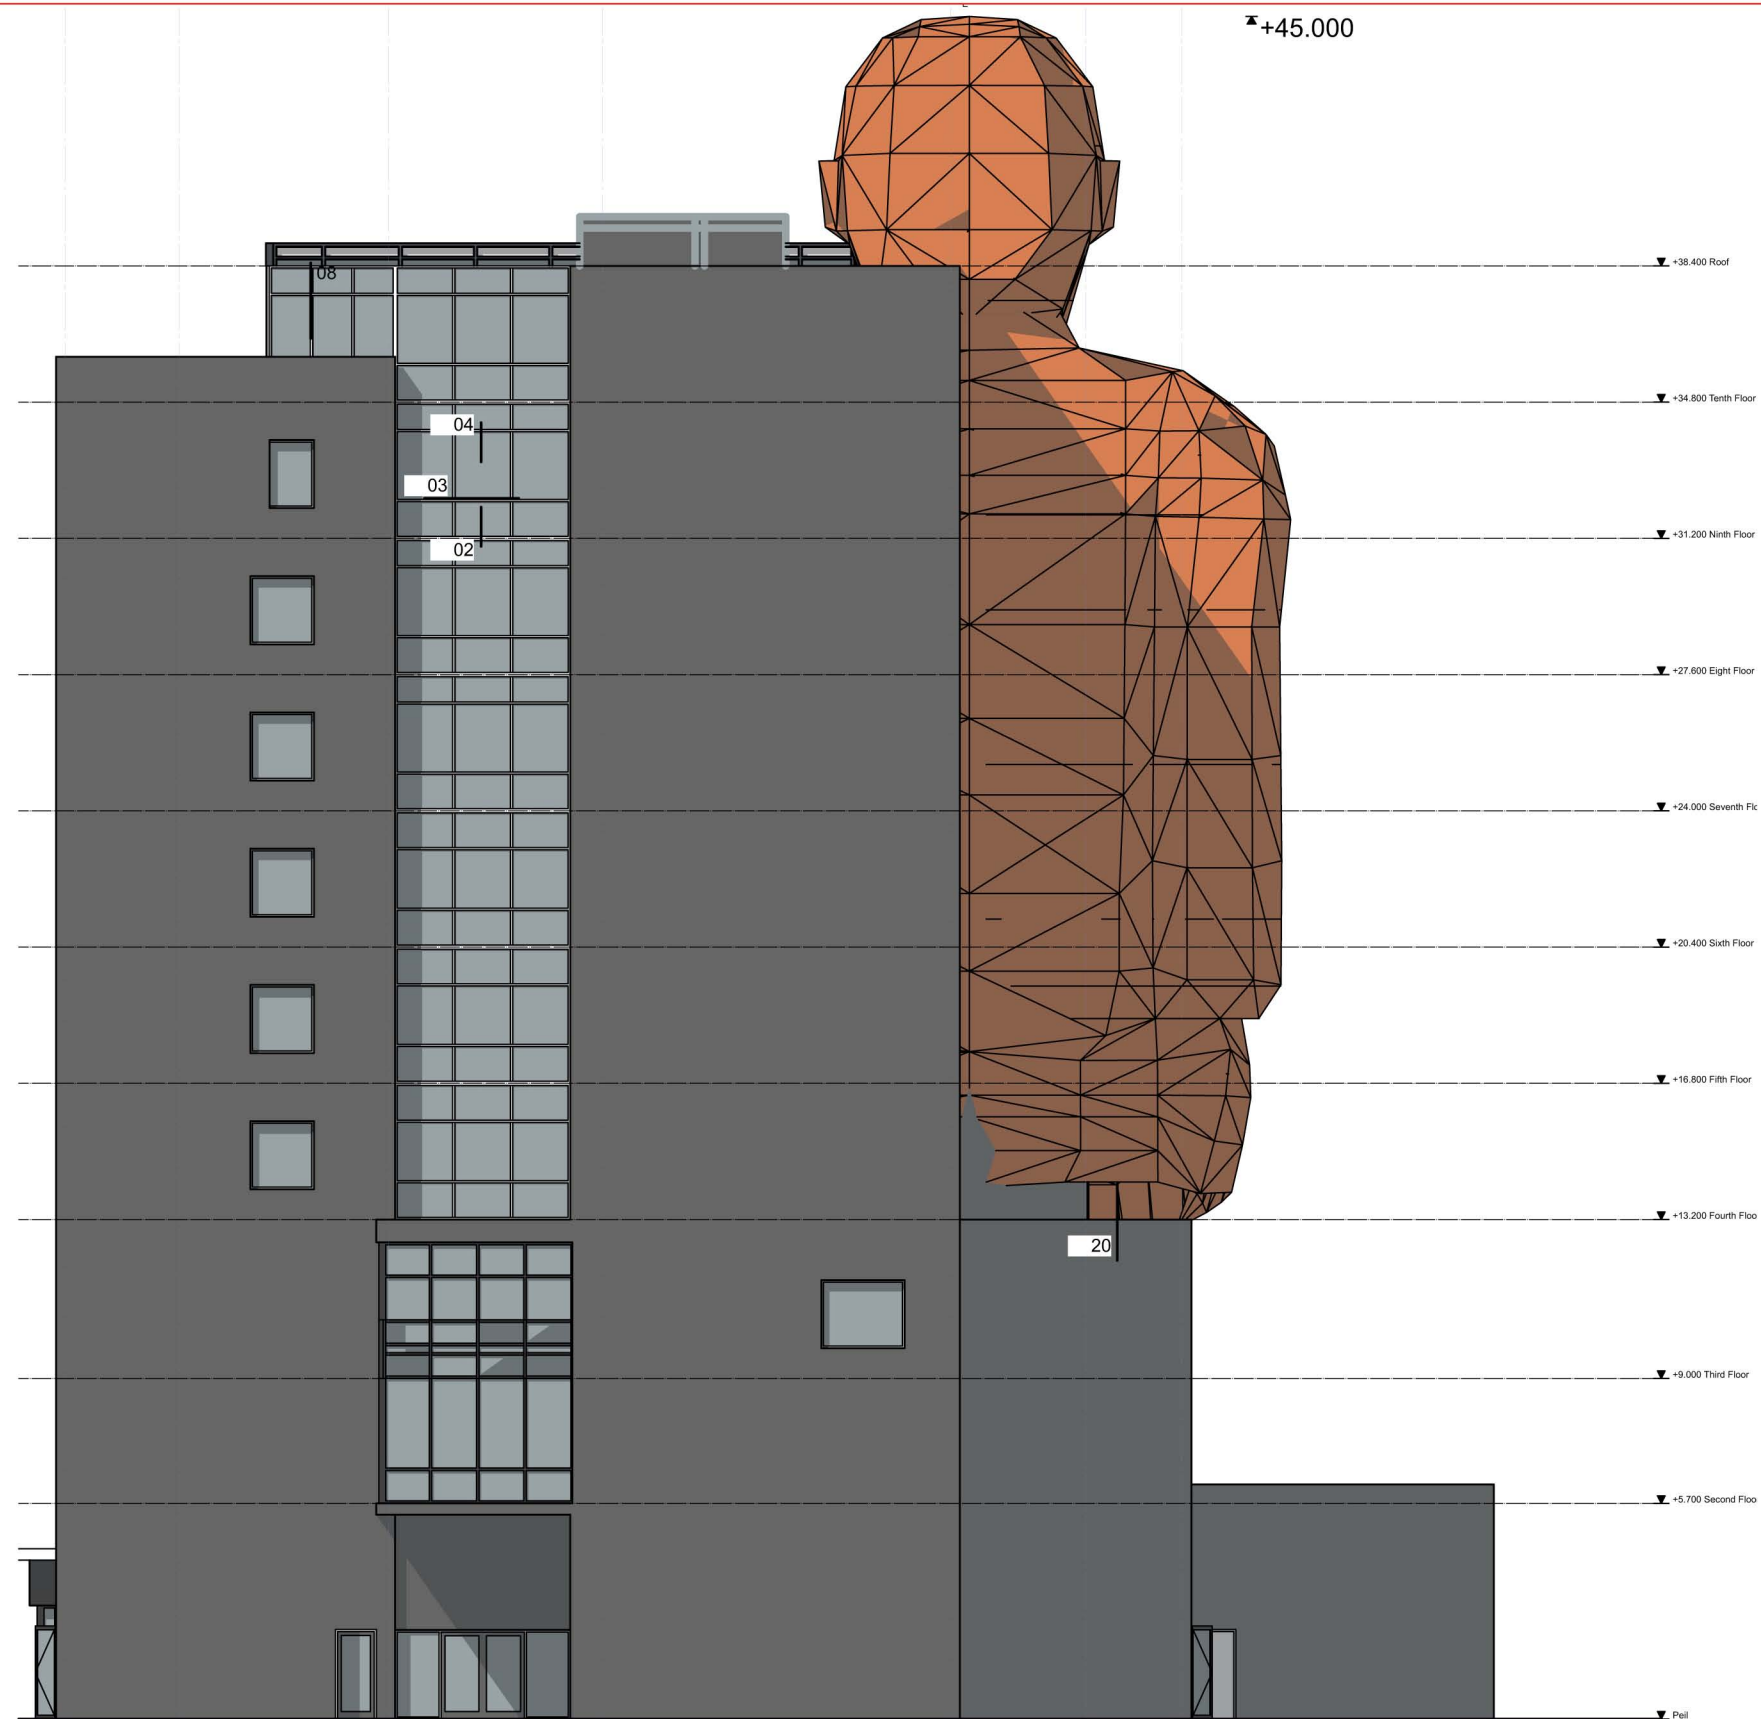

RECO PRODUCTIONS
INTERNATIONAL B.V.
DEVELOPMENT SPECIAL PROJECTS

project : Corpus Bay Area Houston

date : September 28th, 2016

building part : Back Elevation



scale : 1:200 format : A3

PBV architects Herenweg 6 2242 ES Wassenaar tel: 070-5119260 e-mail: info@pbv.nl www.pbv.nl

drawing number :

1299 VO 116

PBV
ARCHITECTS

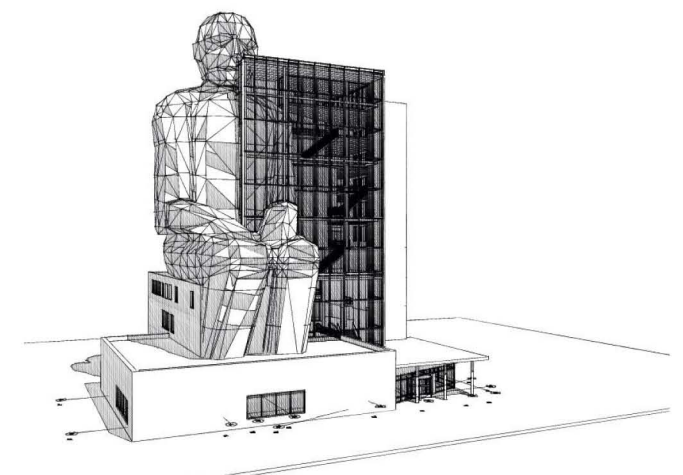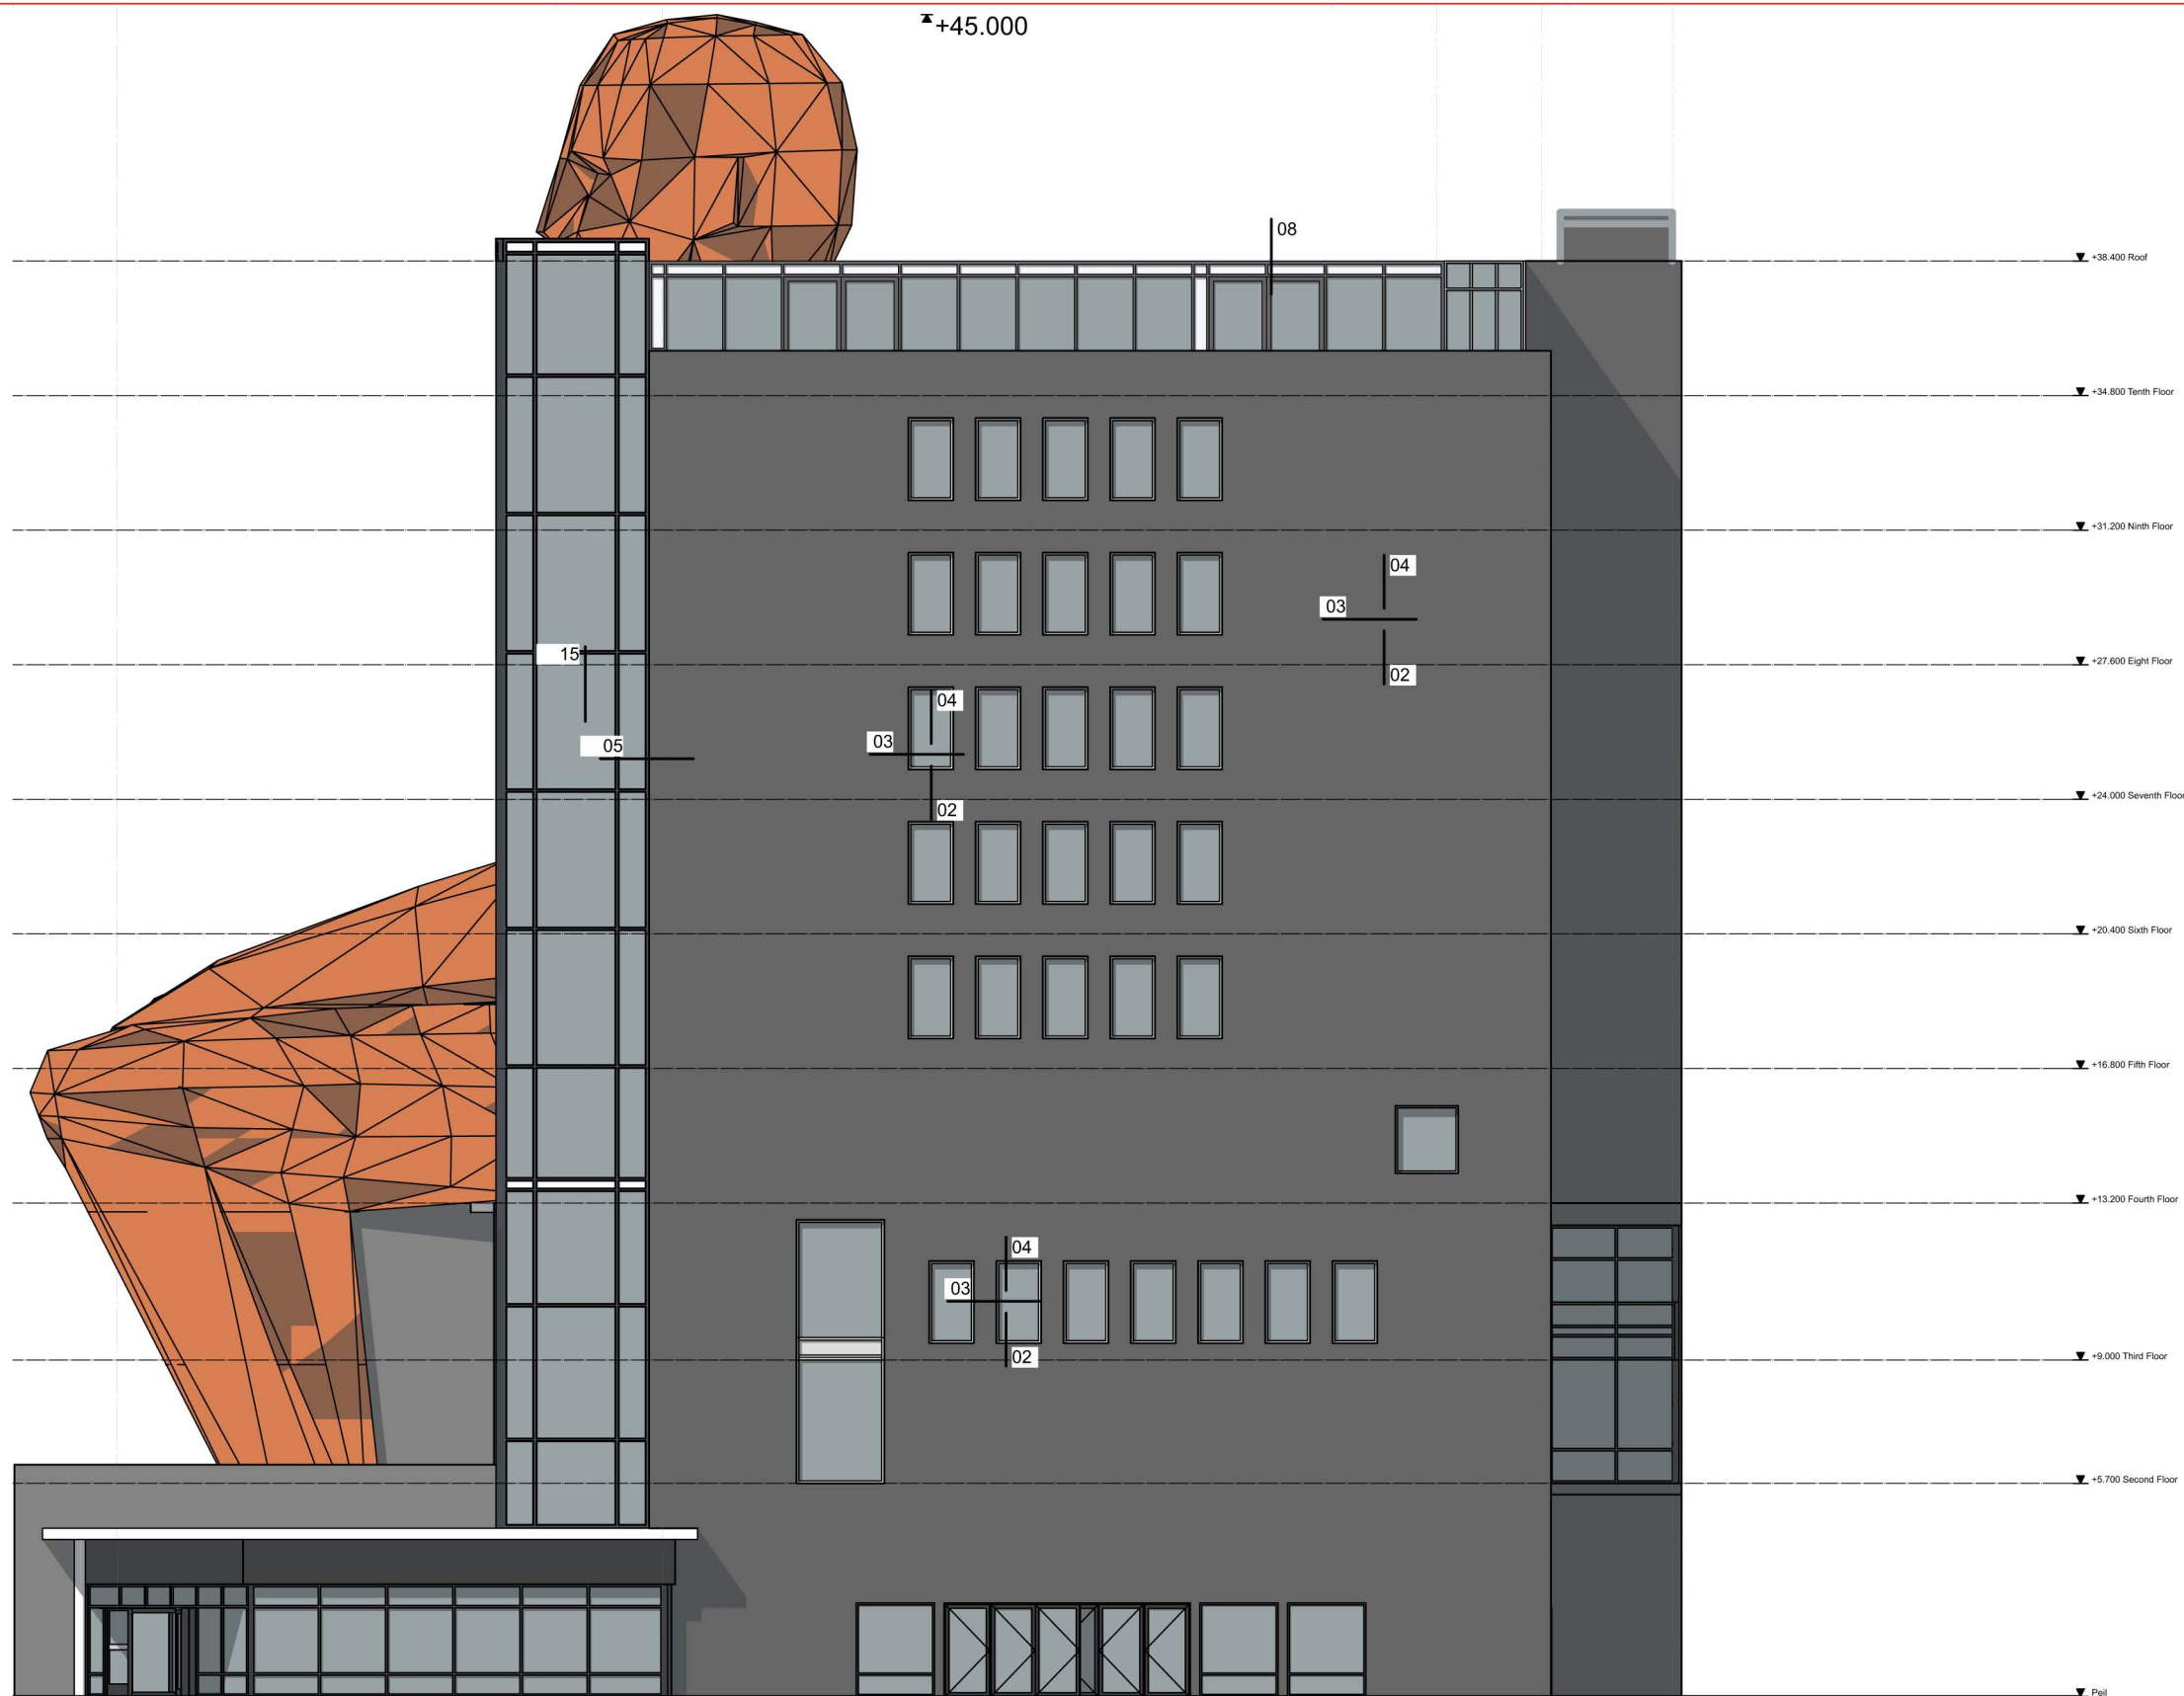

project : Corpus Bay Area Houston

date : September 28th, 2016

building part : Rightside Elevation


scale : 1:200 format : A3

PBV architects Herenweg 6 2242 ES Wassenaar tel: 070-5119260 e-mail: info@pbv.nl www.pbv.nl



drawing number :

1299 VO 117

PBV
ARCHITECTS

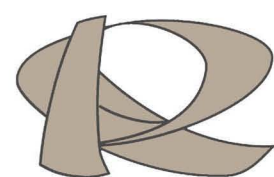

RECO PRODUCTIONS
INTERNATIONAL B.V.
DEVELOPMENT SPECIAL PROJECTS

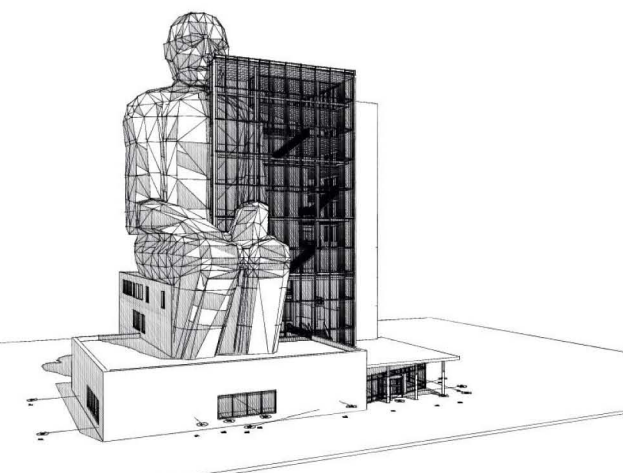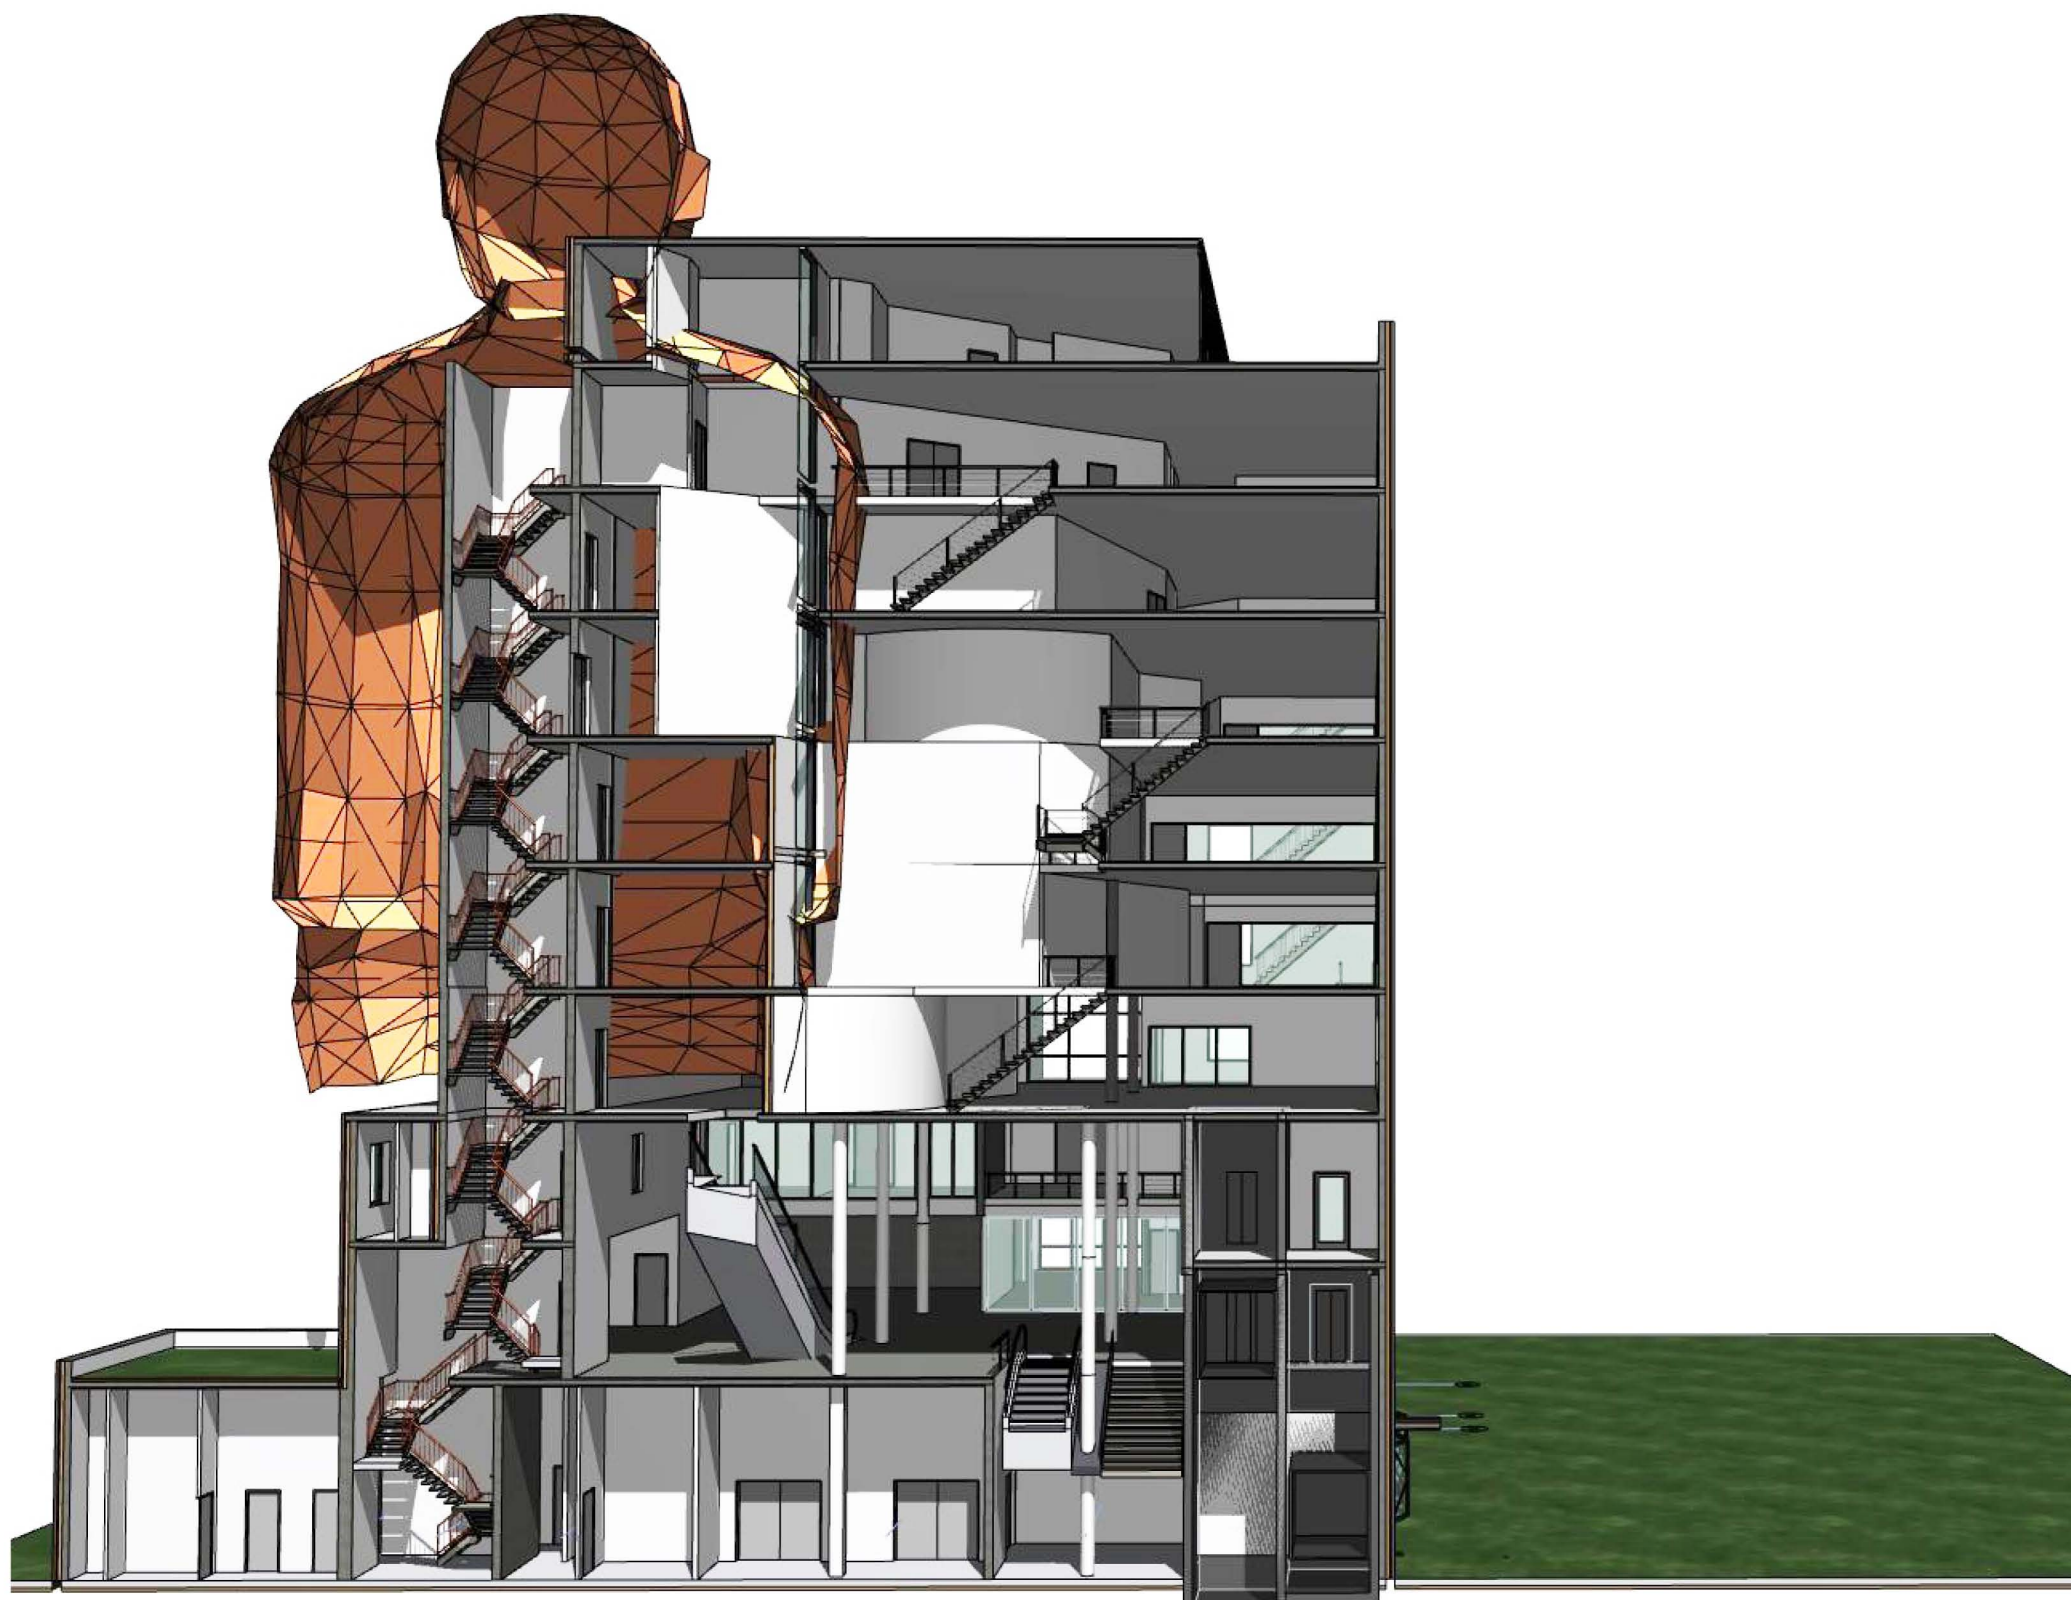

project : Corpus Bay Area Houston


date : September 28th, 2016

building part : 3D Section 1

scale : format : A3



PBV architects Herenweg 6 2242 ES Wassenaar tel: 070-5119260 e-mail: info@pbv.nl www.pbv.nl

drawing number :
1299 VO 120

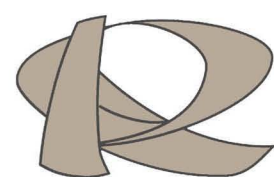

RECO PRODUCTIONS
INTERNATIONAL B.V.
DEVELOPMENT SPECIAL PROJECTS

PBV
ARCHITECTS

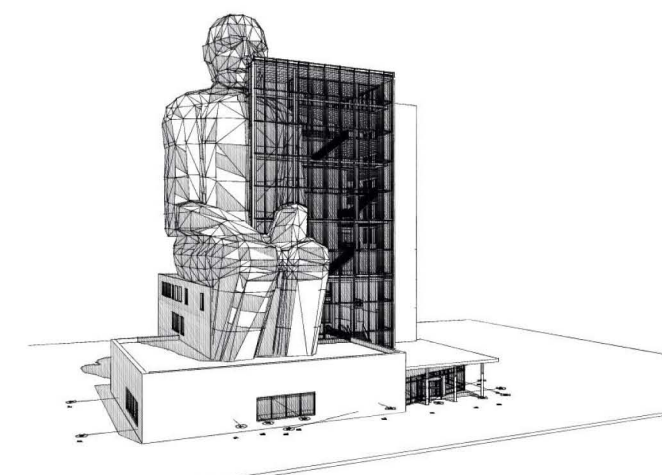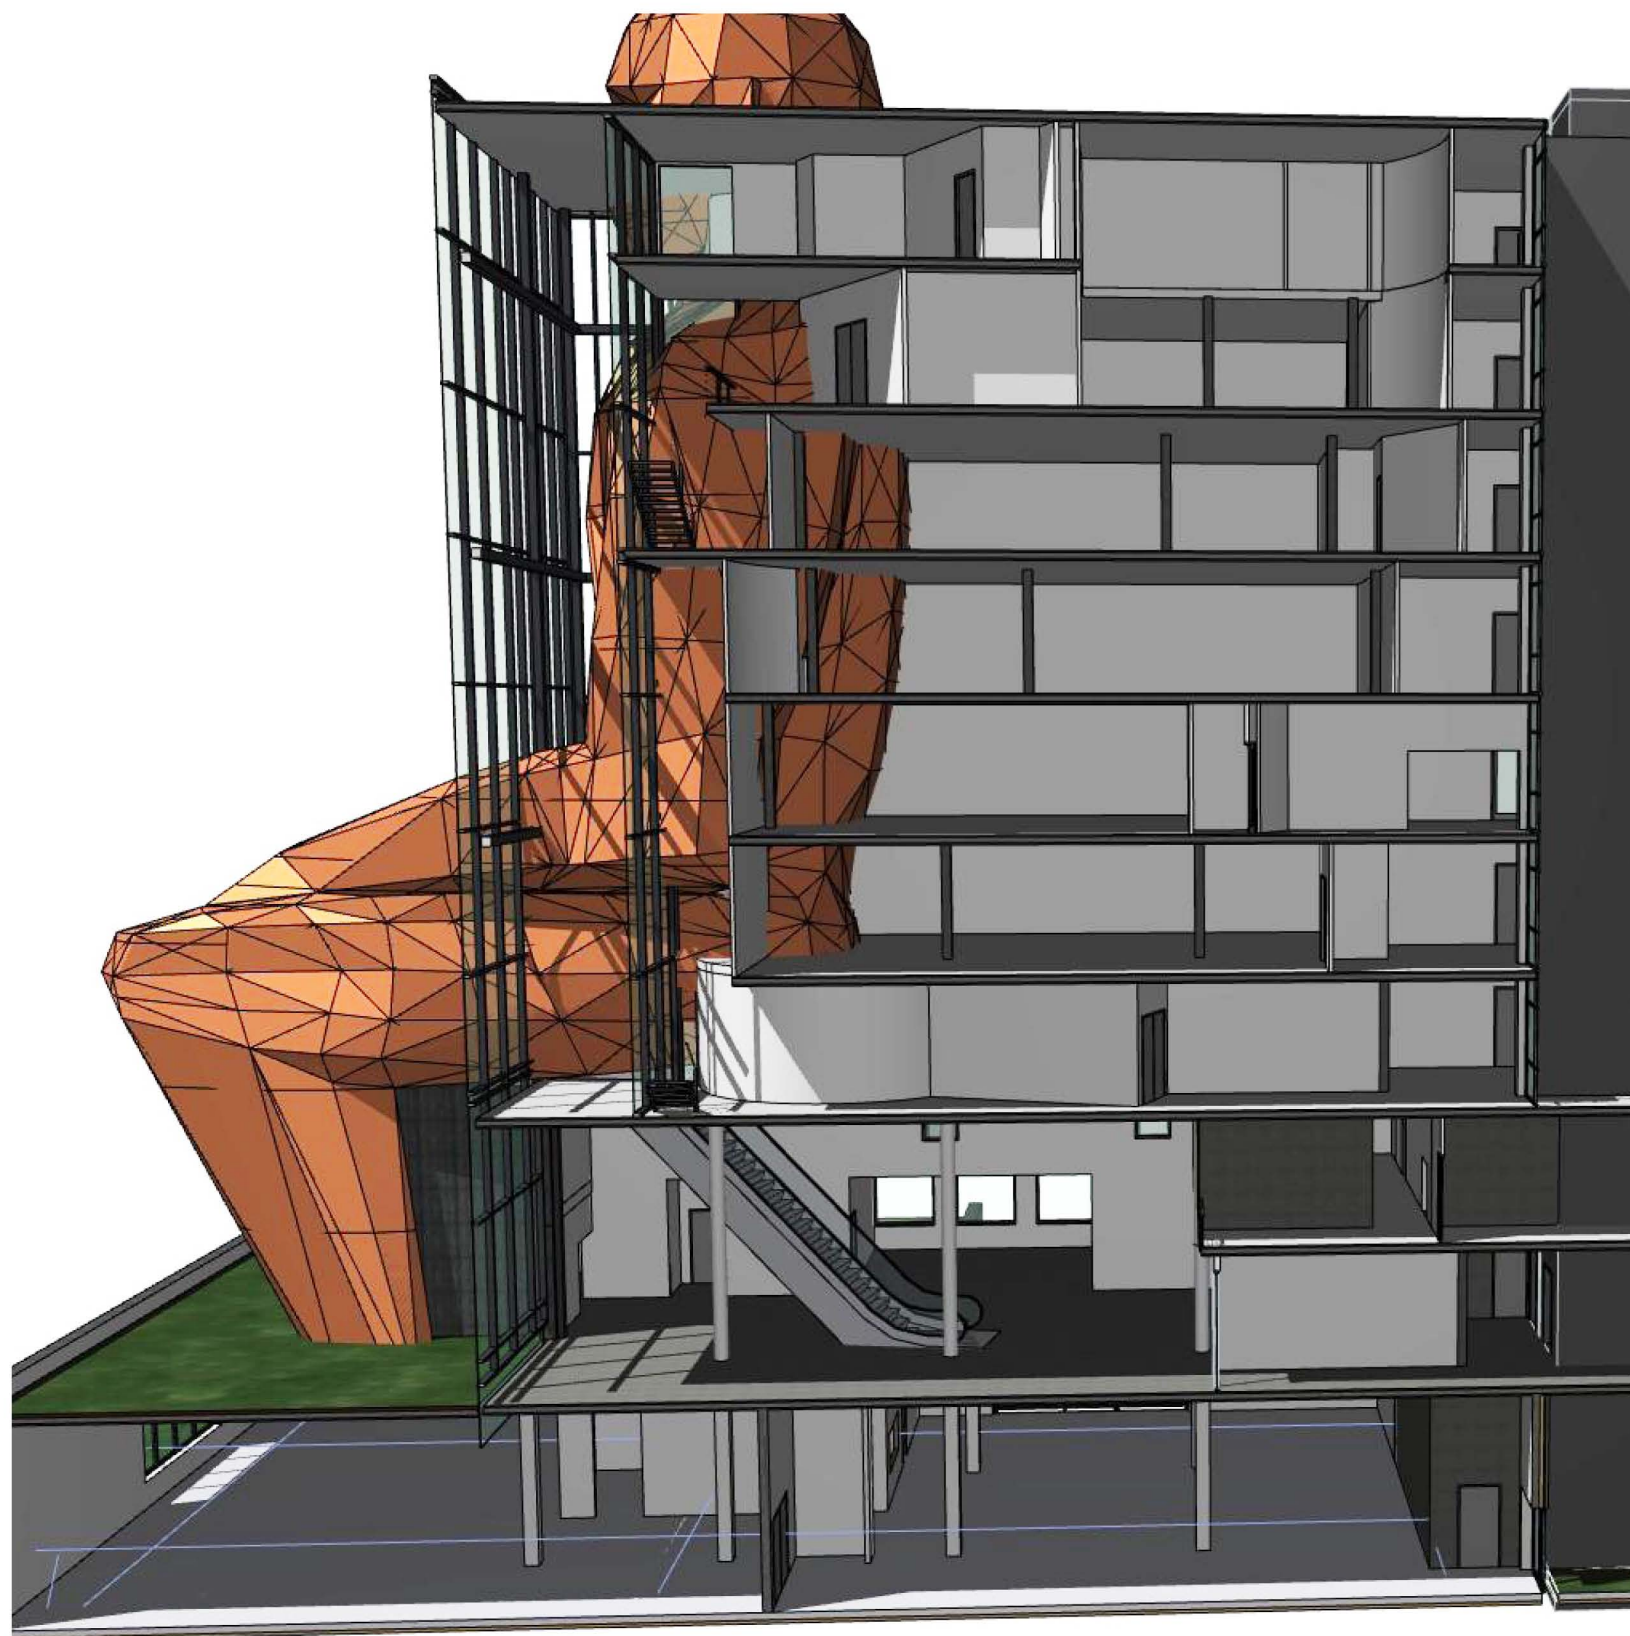

project : Corpus Bay Area Houston

date : September 28th, 2016


building part : 3D Section 2

scale : format : A3

drawing number :

1299 VO 121



PBV architects Herenweg 6 2242 ES Wassenaar tel: 070-5119260 e-mail: info@pbv.nl www.pbv.nl

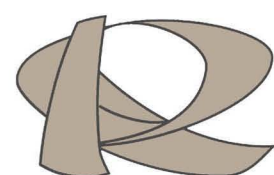

RECO PRODUCTIONS
INTERNATIONAL B.V.

DEVELOPMENT SPECIAL PROJECTS

PBV
ARCHITECTS

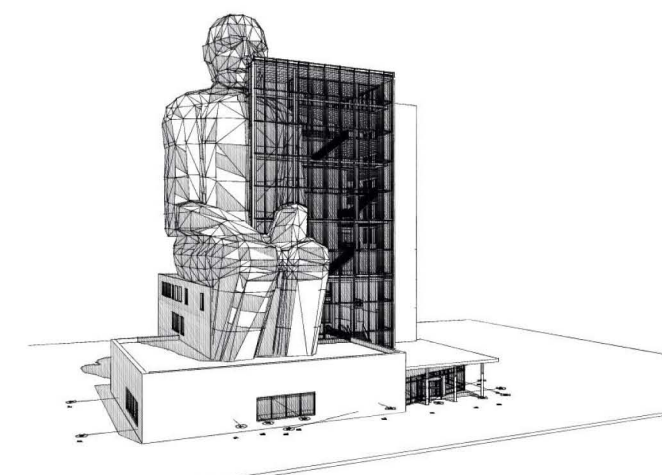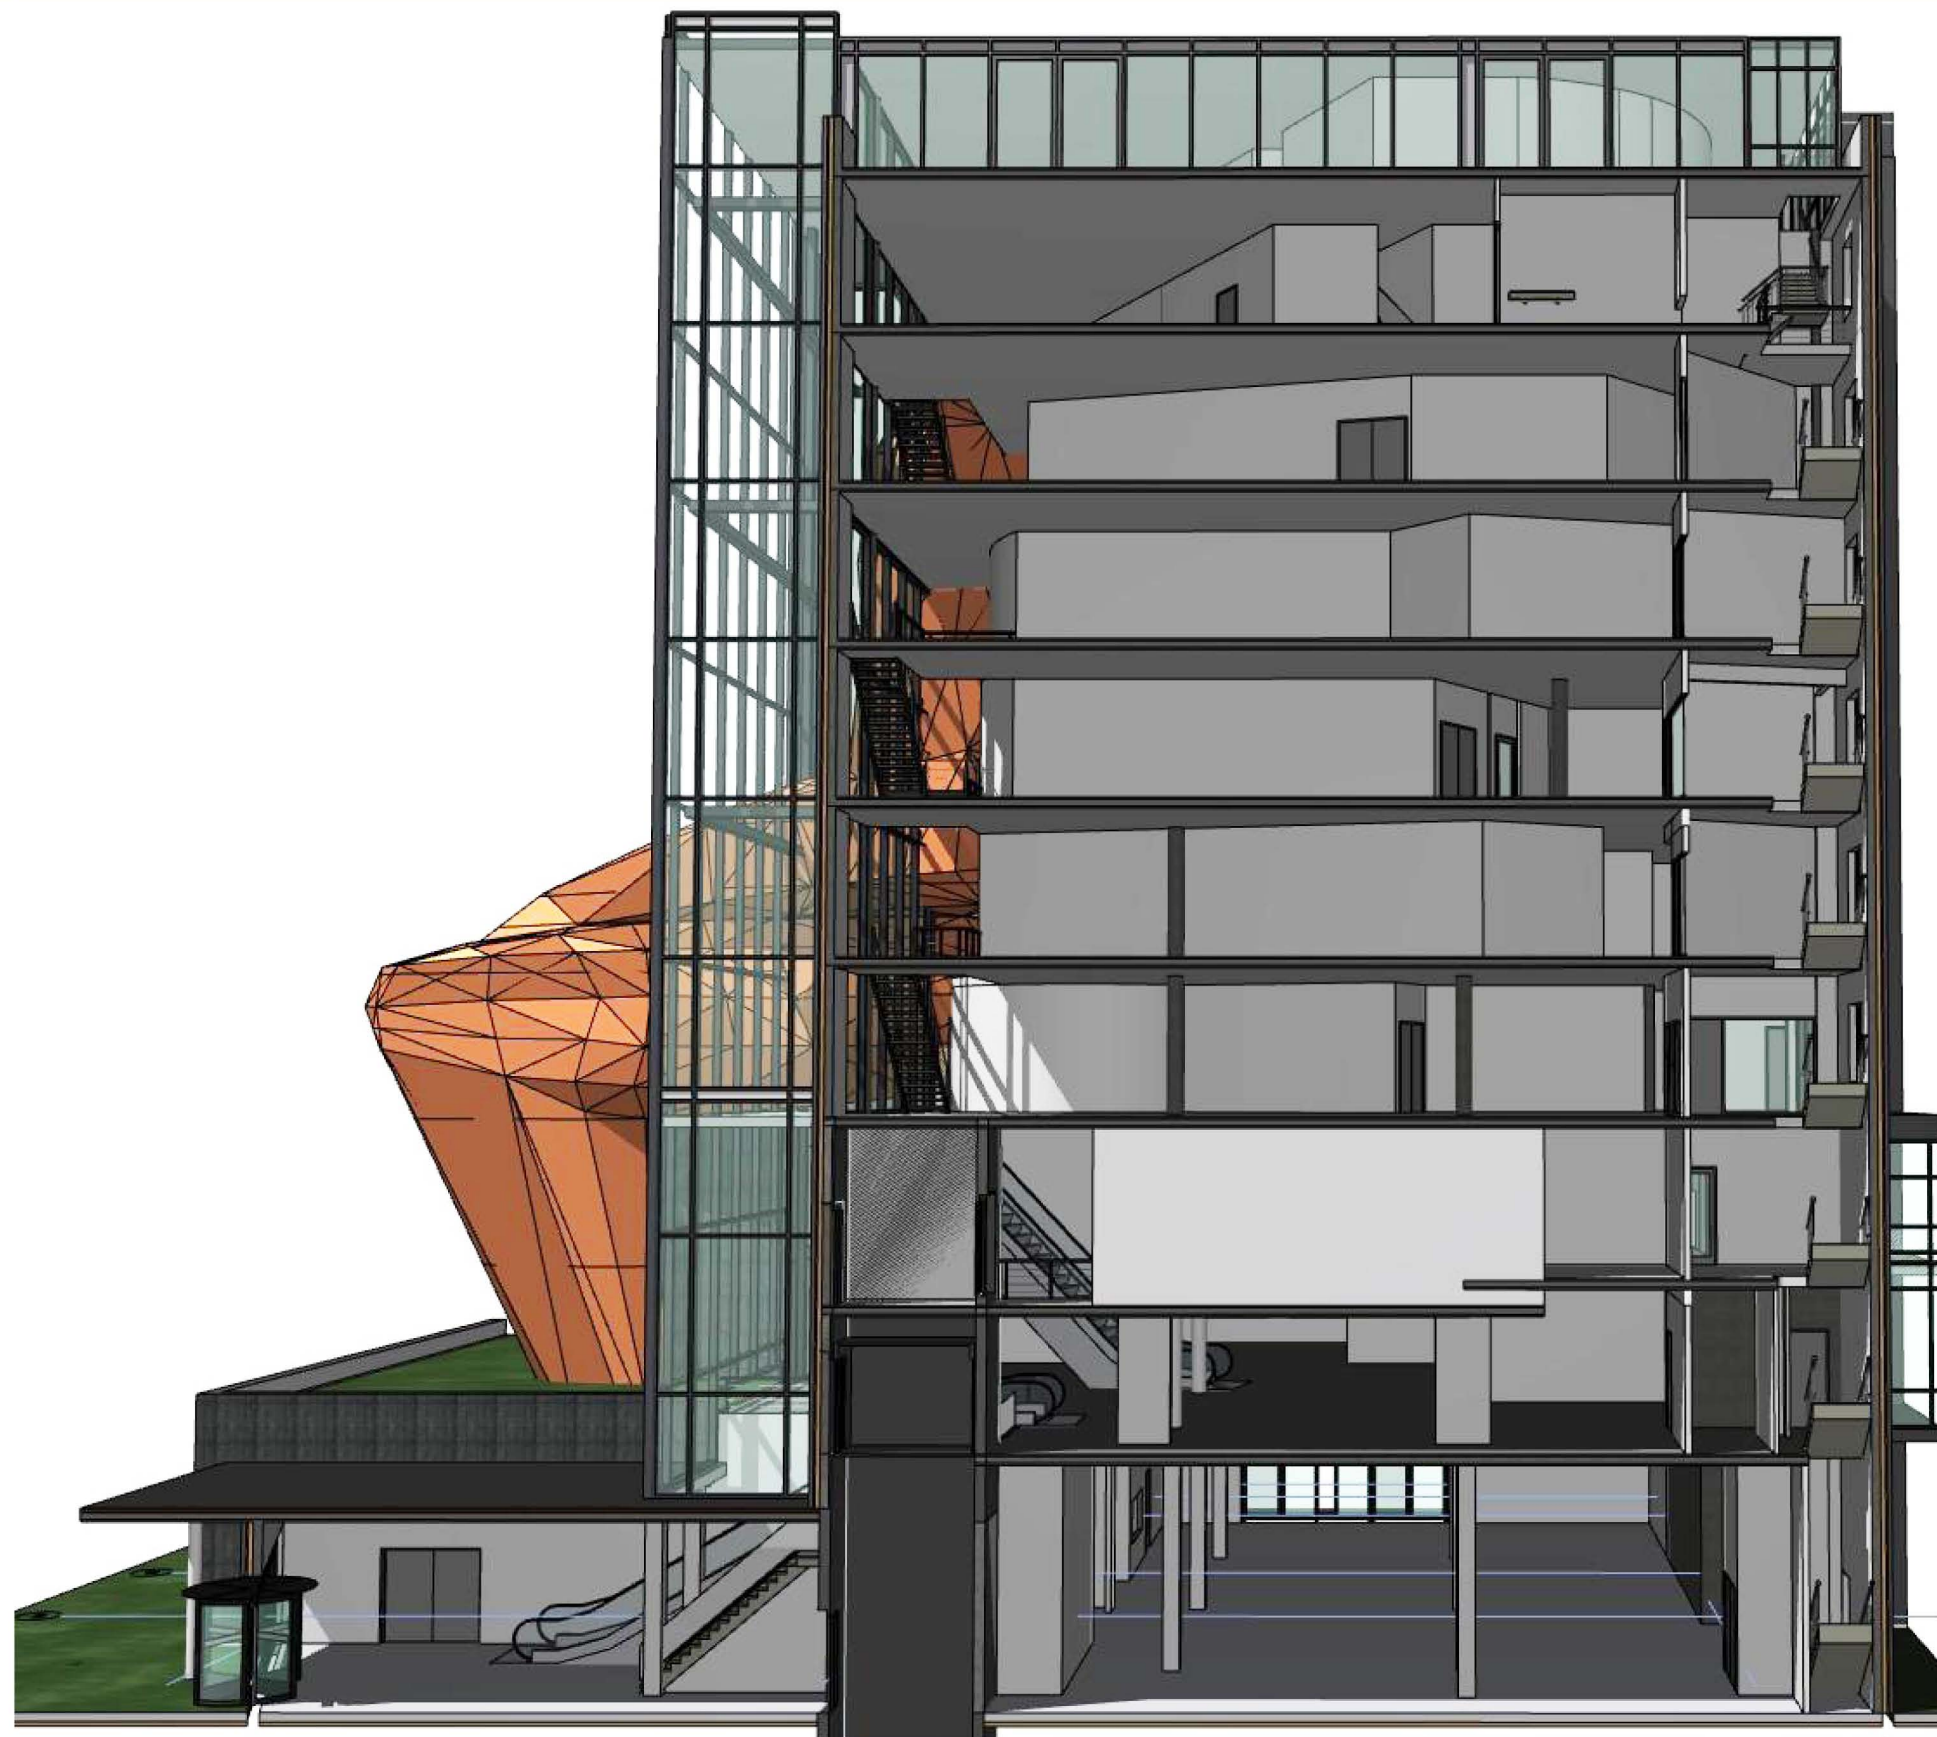

project : Corpus Bay Area Houston


date : September 28th, 2016

building part : 3D Section 3

scale : format : A3




PBV architects Herenweg 6 2242 ES Wassenaar tel: 070-5119260 e-mail: info@pbv.nl www.pbv.nl

drawing number :
1299 VO 122

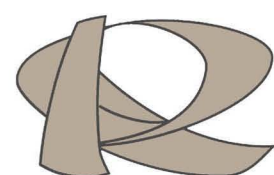

RECO PRODUCTIONS
INTERNATIONAL B.V.
DEVELOPMENT SPECIAL PROJECTS

PBV
ARCHITECTS

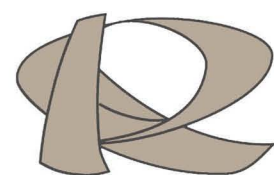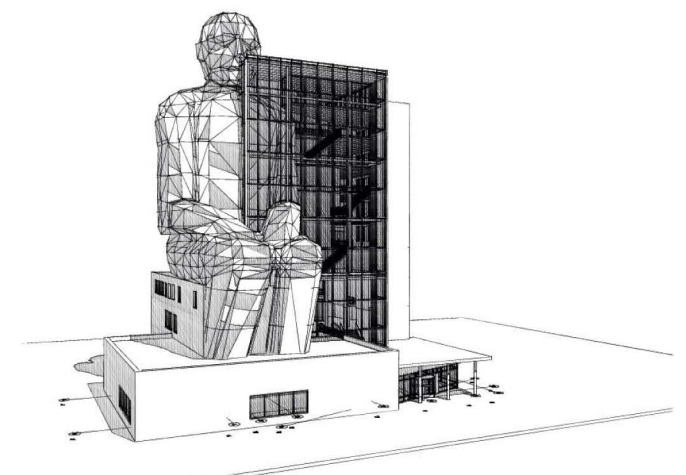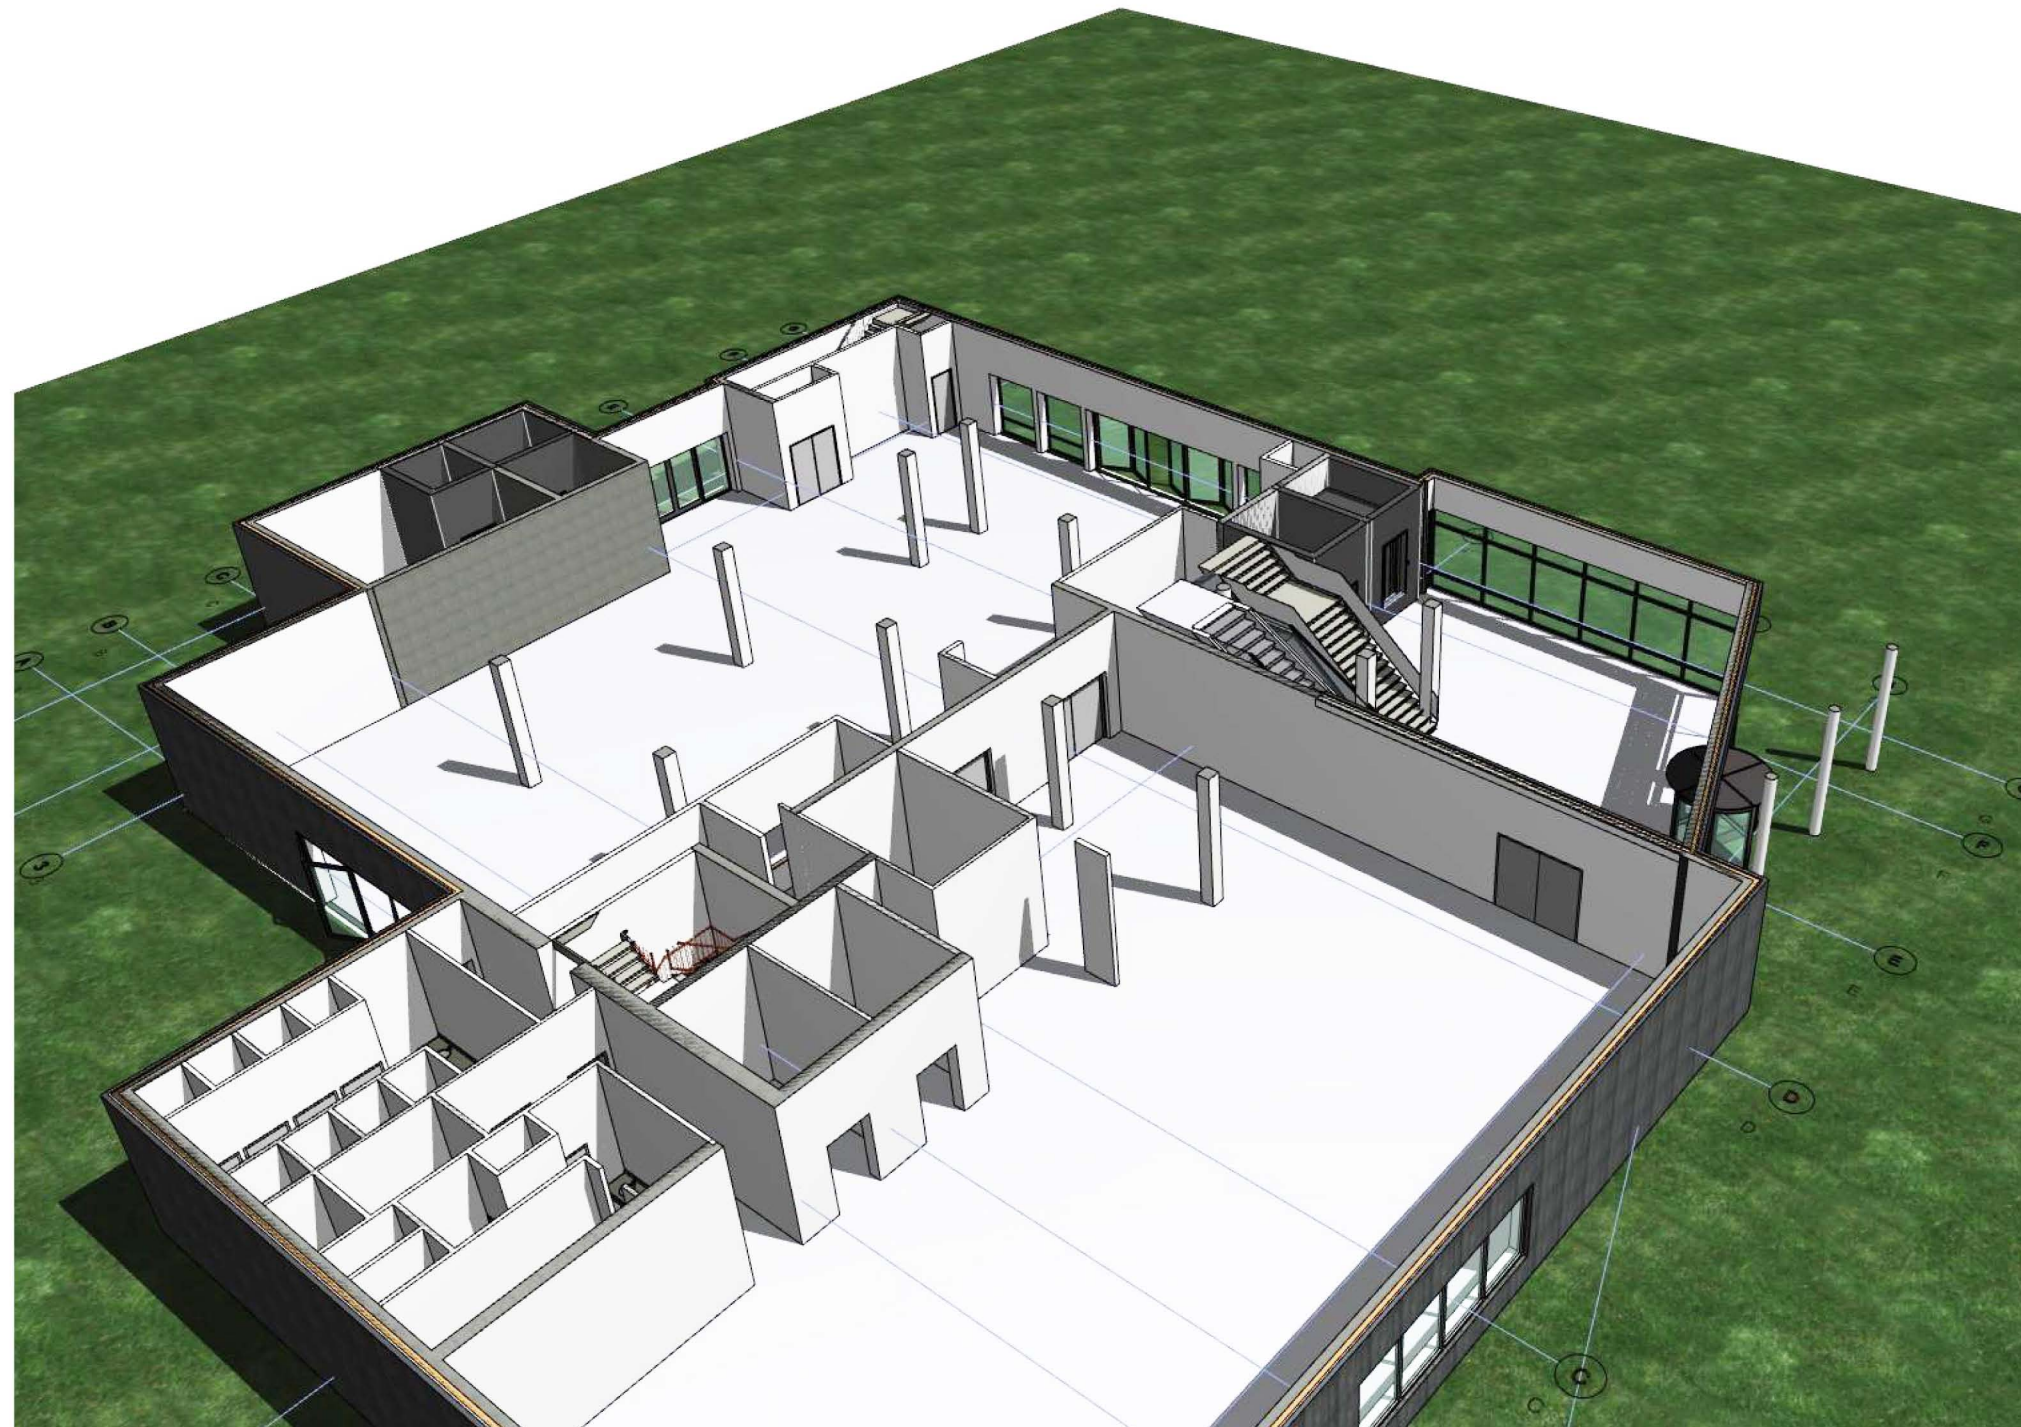

RECO PRODUCTIONS
INTERNATIONAL B.V.
DEVELOPMENT SPECIAL PROJECTS

project : Corpus Bay Area Houston

date : September 28th, 2016




building part : 3D First floor

scale : format : A3

PBV architects Herenweg 6 2242 ES Wassenaar tel: 070-5119260 e-mail: info@pbv.nl www.pbv.nl

drawing number :
1299 VO 122

PBV
ARCHITECTS

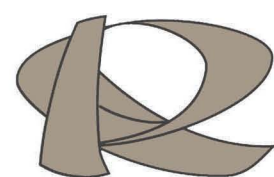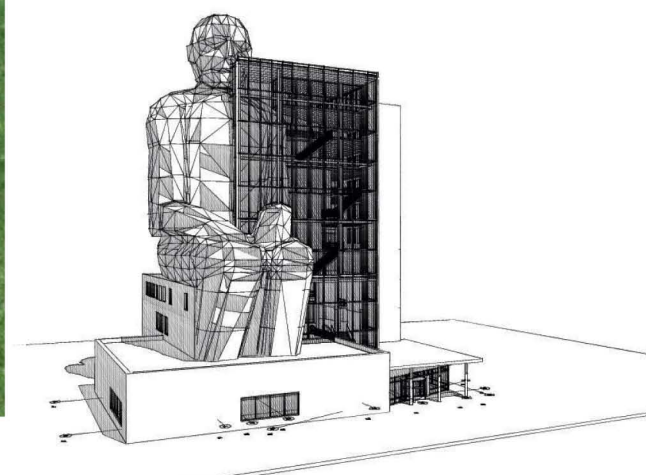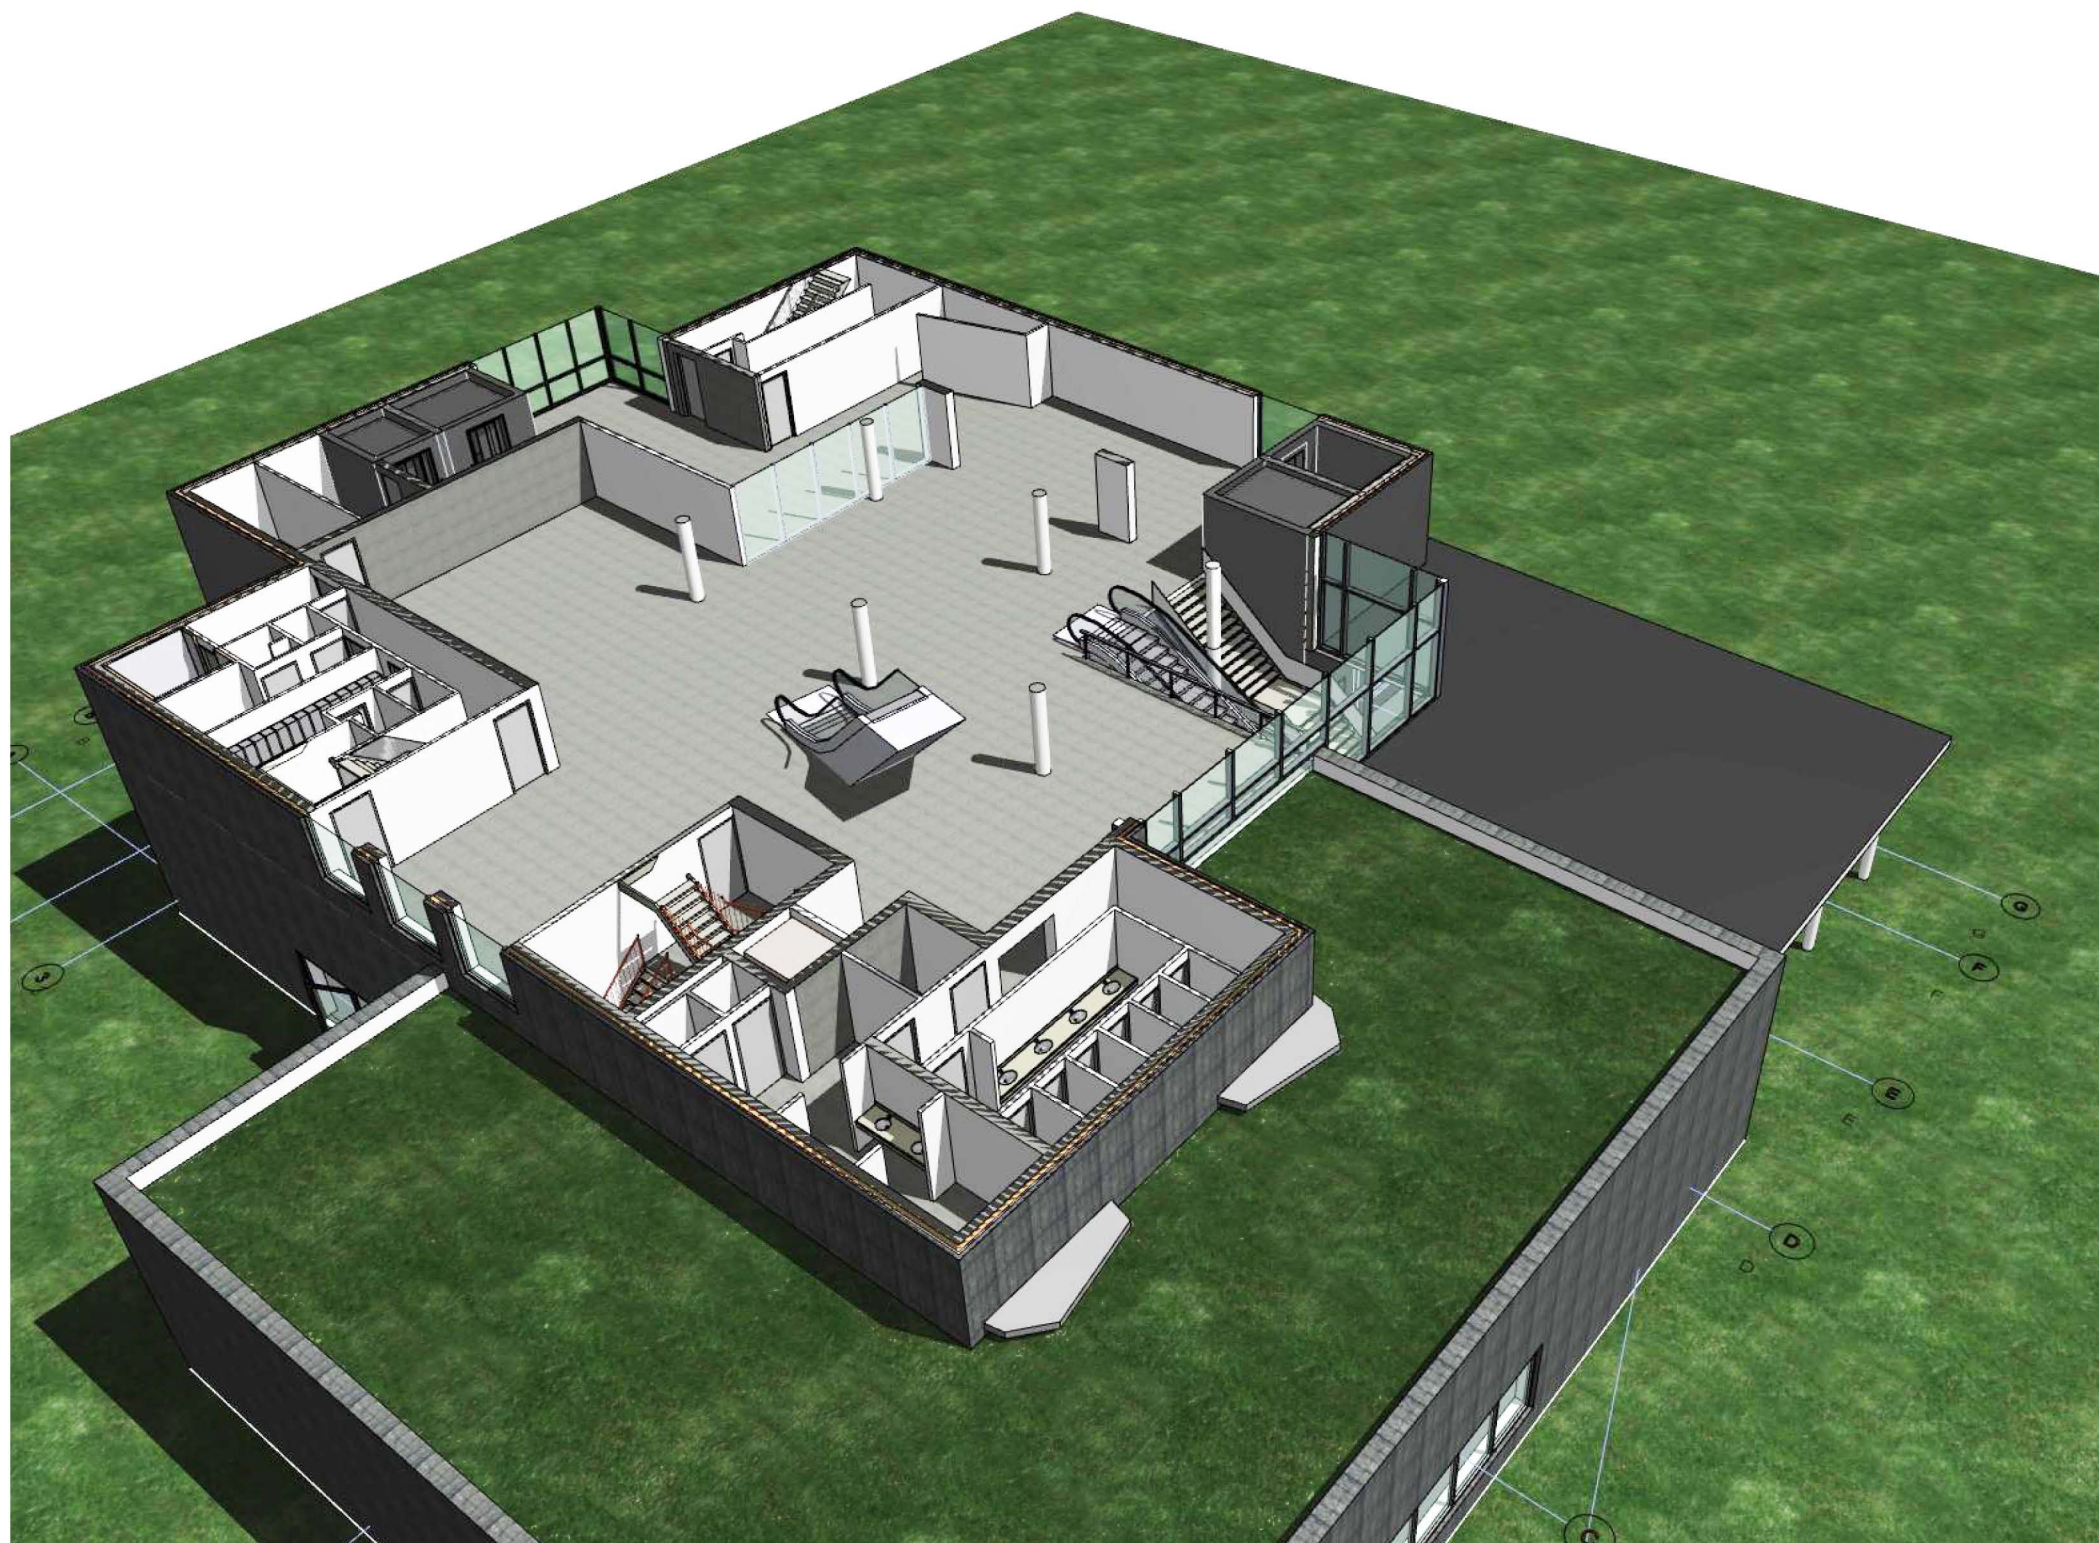

RECO PRODUCTIONS
INTERNATIONAL B.V.
DEVELOPMENT SPECIAL PROJECTS

project : Corpus Bay Area Houston

date : September 28th, 2016



building part : 3D Second floor

scale : format : A3

PBV architects Herenweg 6 2242 ES Wassenaar tel: 070-5119260 e-mail: info@pbv.nl www.pbv.nl

drawing number :
1299 VO 123

PBV
ARCHITECTS

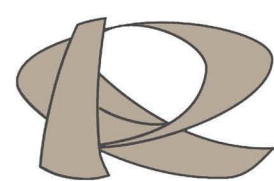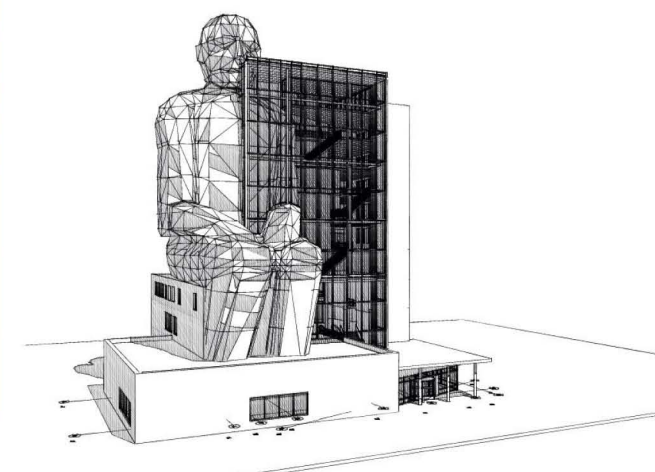

RECO PRODUCTIONS
INTERNATIONAL B.V.
DEVELOPMENT SPECIAL PROJECTS

project : Corpus Bay Area Houston

date : September 28th, 2016

building part : 3D Third floor




scale : 1:200 format : A3

PBV architects Herenweg 6 2242 ES Wassenaar tel: 070-5119260 e-mail: info@pbv.nl www.pbv.nl

drawing number :

1299 VO 124

PBV
ARCHITECTS

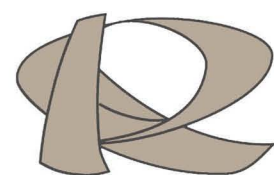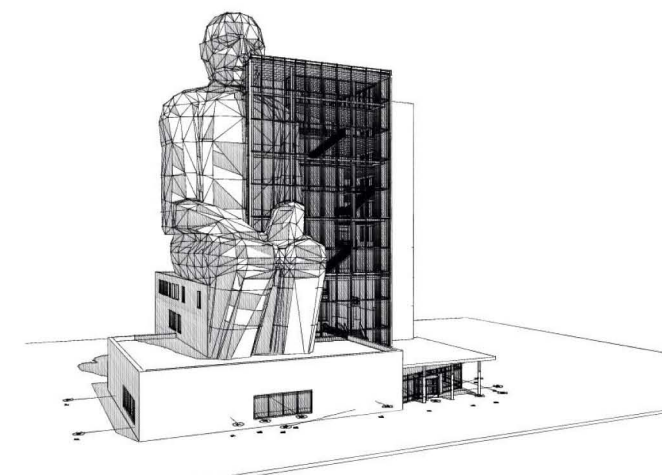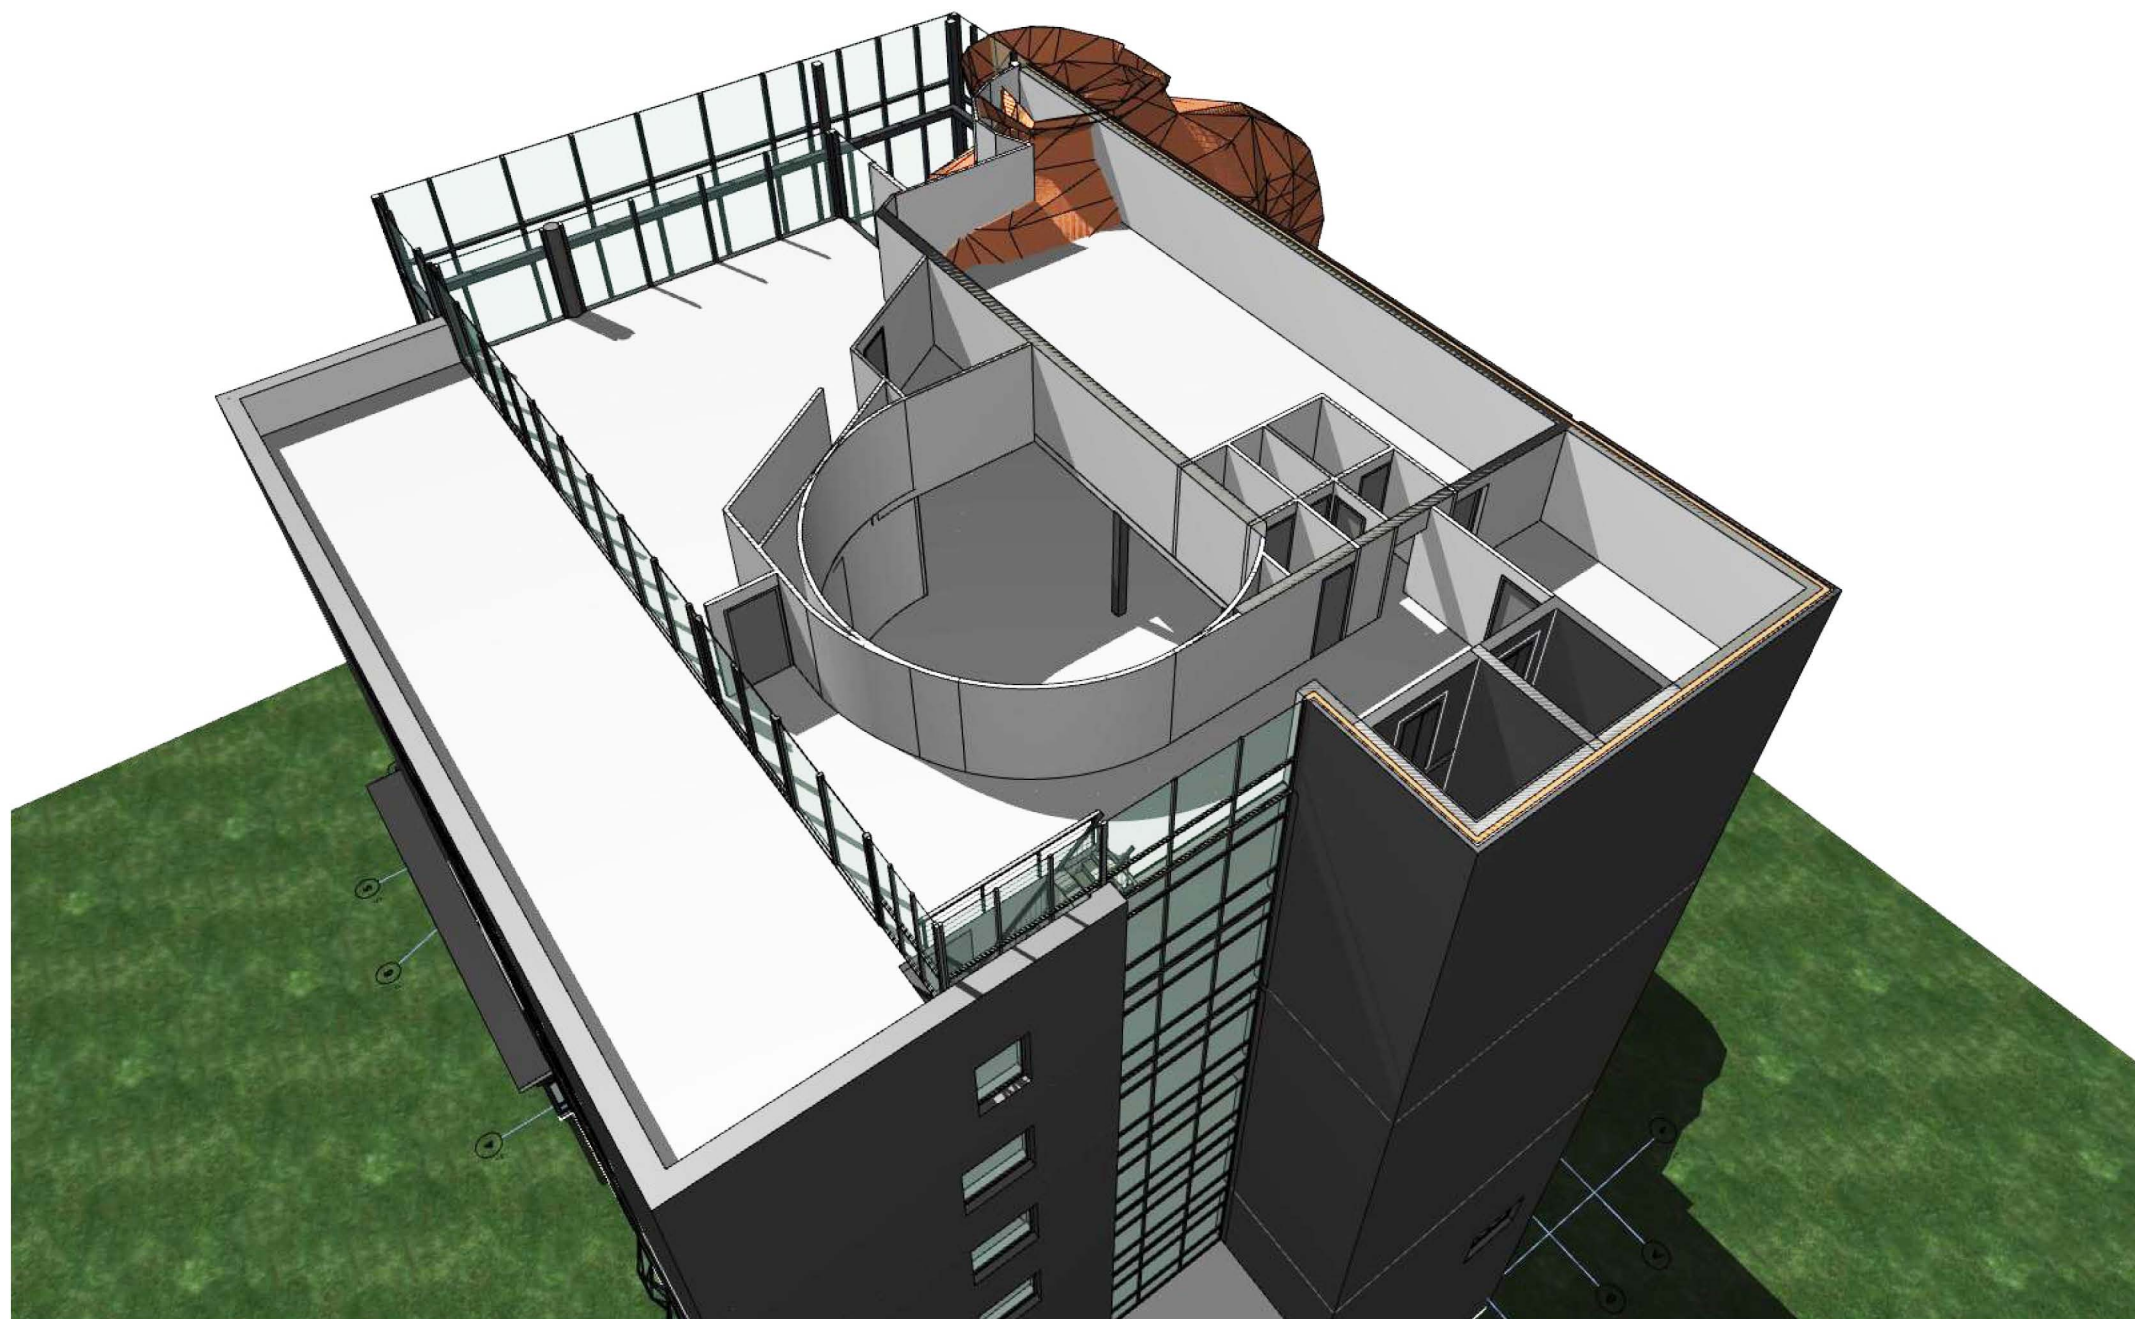

RECO PRODUCTIONS
INTERNATIONAL B.V.
DEVELOPMENT SPECIAL PROJECTS

project : Corpus Bay Area Houston

date : September 28th, 2016

building part : Tenth Floor



scale : 1:200 format : A3

PBV architects Herenweg 6 2242 ES Wassenaar tel: 070-5119260 e-mail: info@pbv.nl www.pbv.nl

drawing number :

1299 VO 125

PBV
ARCHITECTS

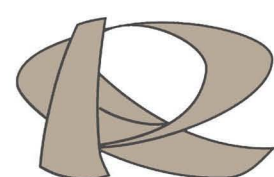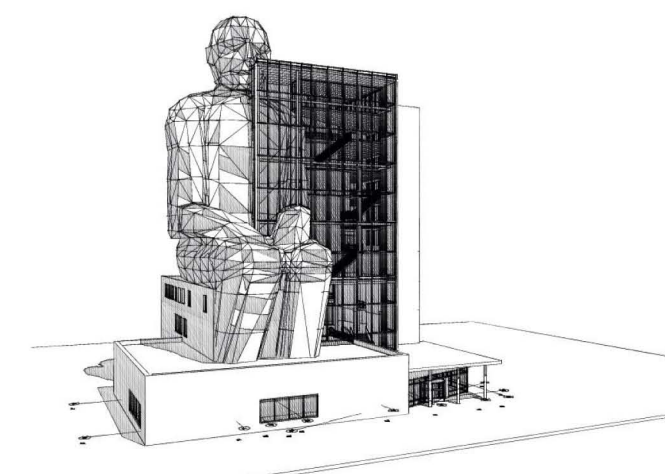

RECO PRODUCTIONS
INTERNATIONAL B.V.
DEVELOPMENT SPECIAL PROJECTS

project : Corpus Bay Area Houston

date : September 28th, 2016




building part : 3D Entrance 1

scale : 1:200 format : A3

PBV architects Herenweg 6 2242 ES Wassenaar tel: 070-5119260 e-mail: info@pbv.nl www.pbv.nl

drawing number :
1299 VO 126

PBV
ARCHITECTS

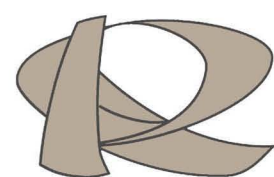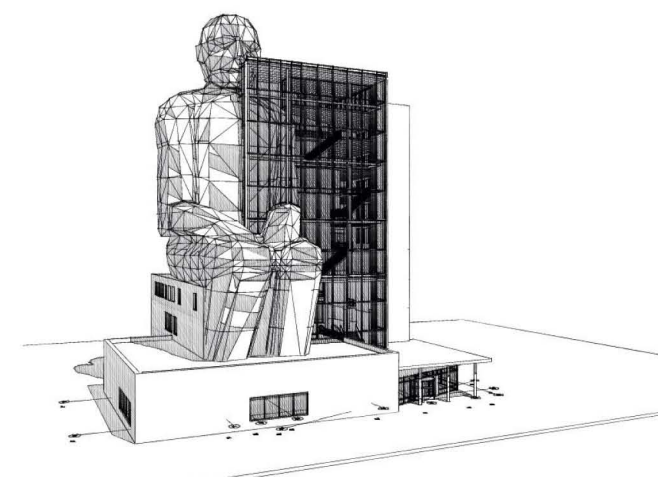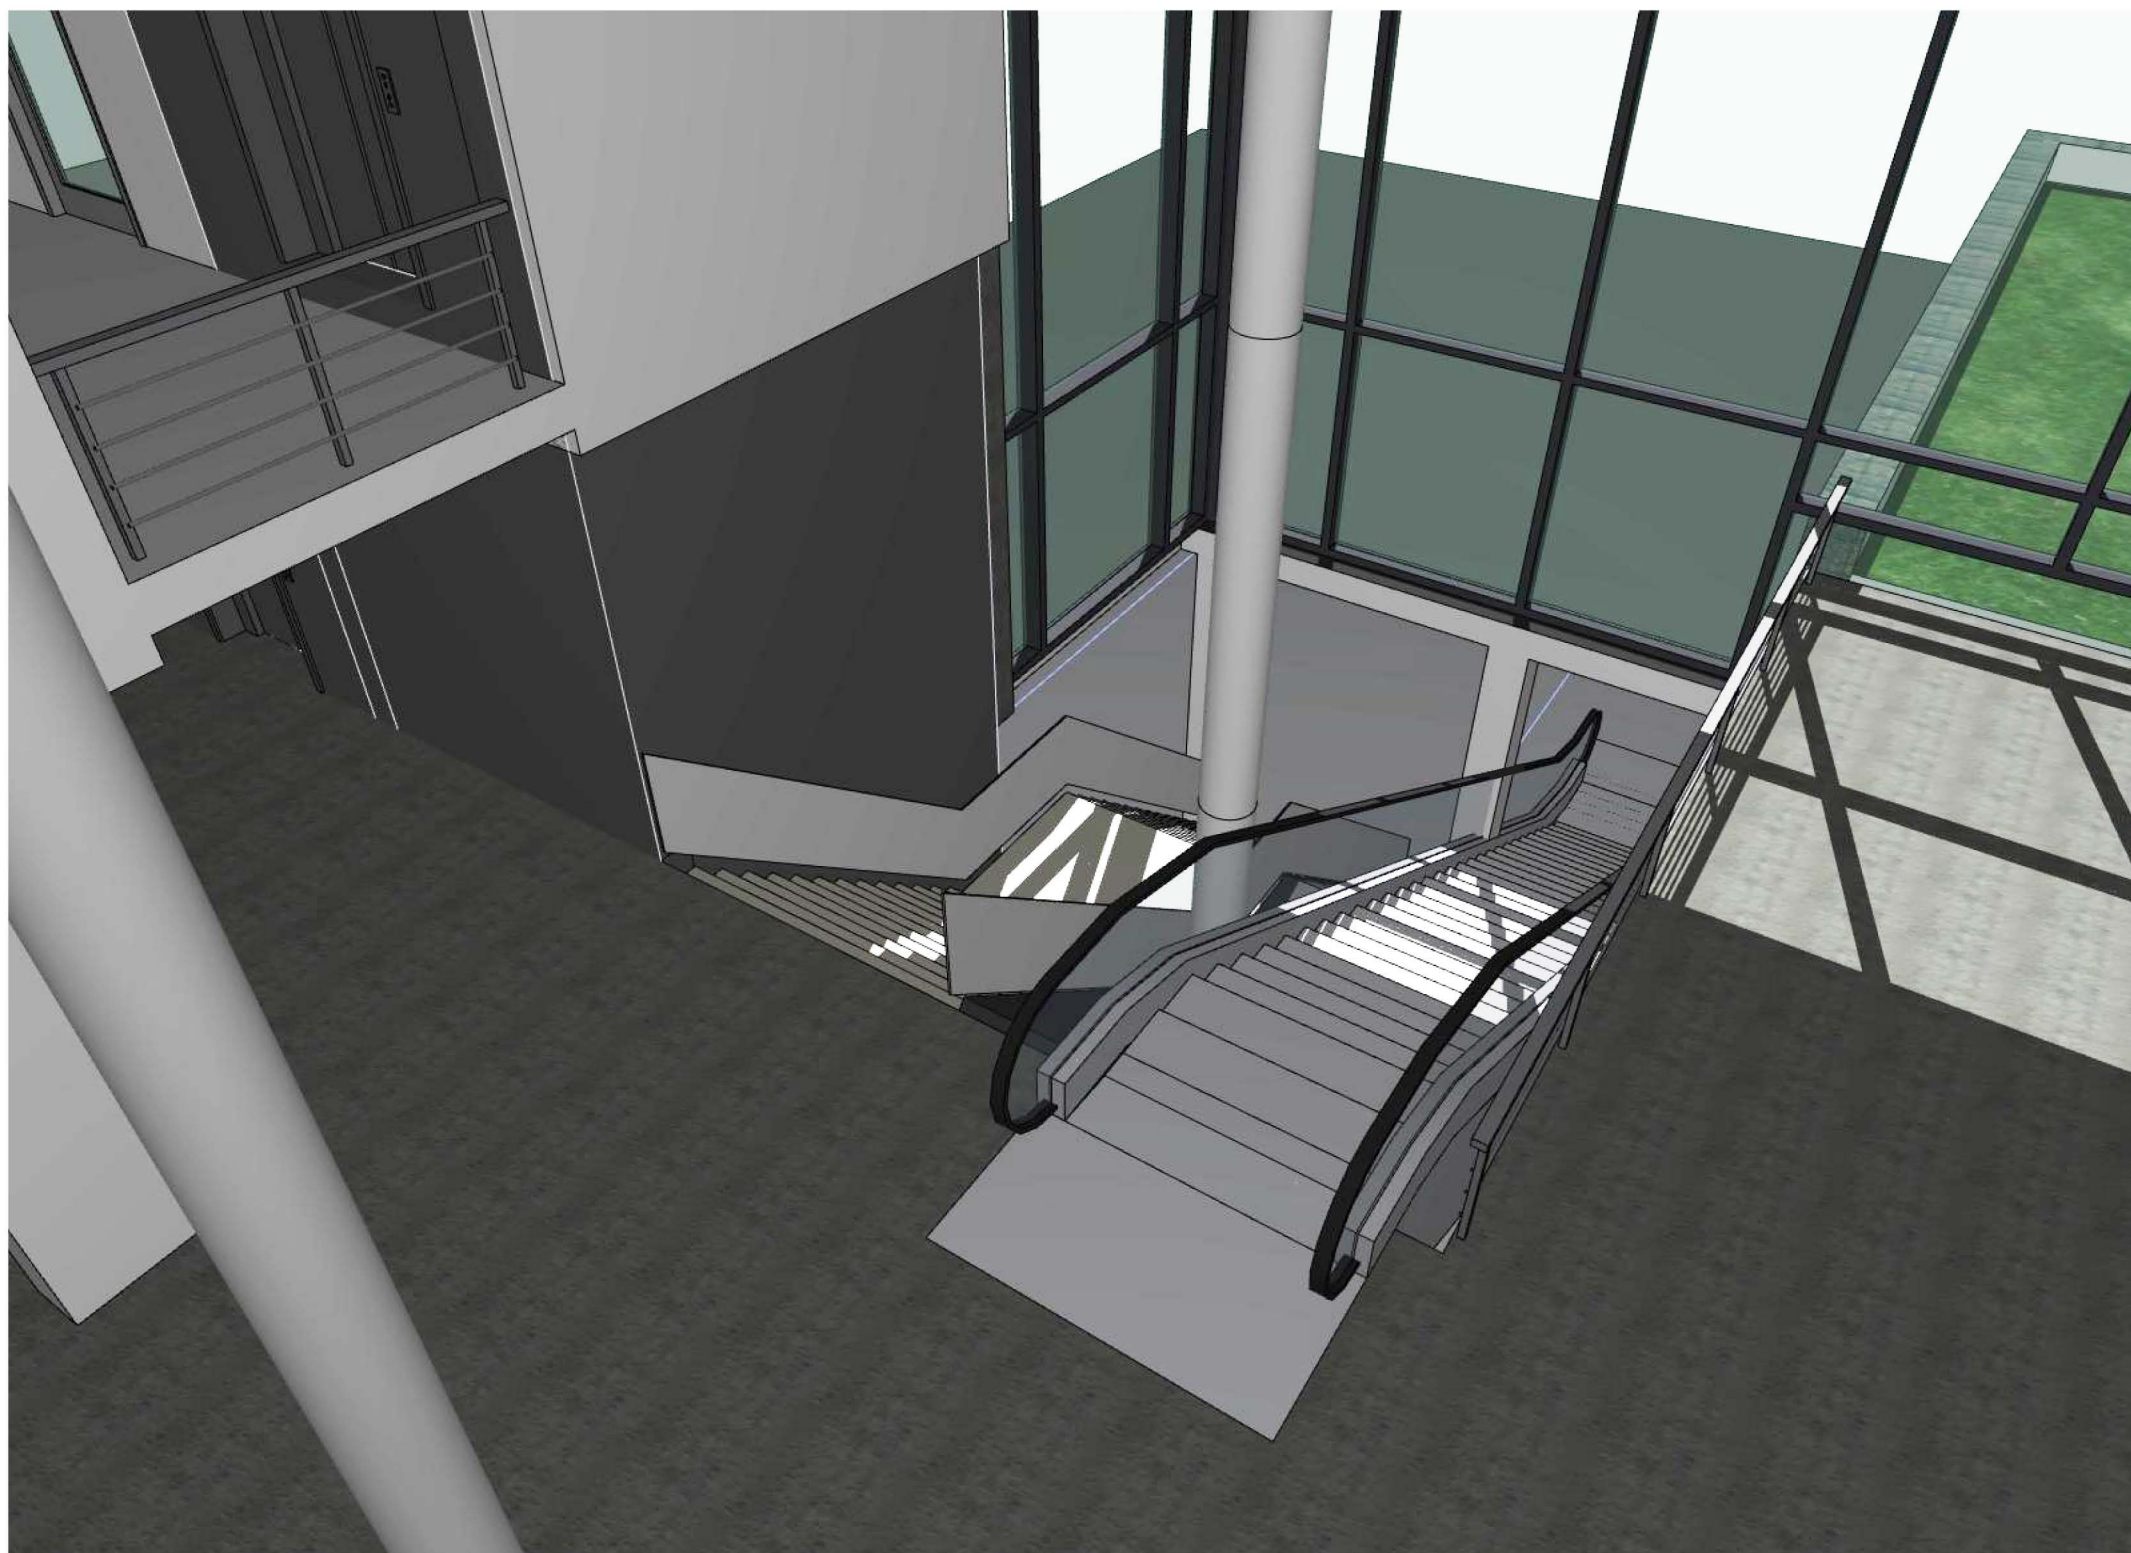

RECO PRODUCTIONS
INTERNATIONAL B.V.
DEVELOPMENT SPECIAL PROJECTS

project : Corpus Bay Area Houston

date : September 28th, 2016

building part : 3D Entrance 2

scale : 1:200 format : A3

PBV architects Herenweg 6 2242 ES Wassenaar tel: 070-5119260 e-mail: info@pbv.nl www.pbv.nl


drawing number :

1299 VO 127

PBV
ARCHITECTS




- roof cladding
- insulation (slope 16mm/m1)
- concrete topping 80mm (according to structural designer)
- concrete hollow-core slab floor 220mm (according to structural designer)
- steel construction according to structural designer

 


01

PBV
ARCHITECTS

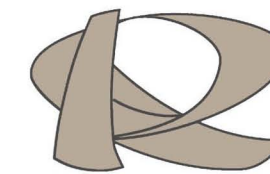

RECO PRODUCTIONS
INTERNATIONAL B.V.
DEVELOPMENT SPECIAL PROJECTS

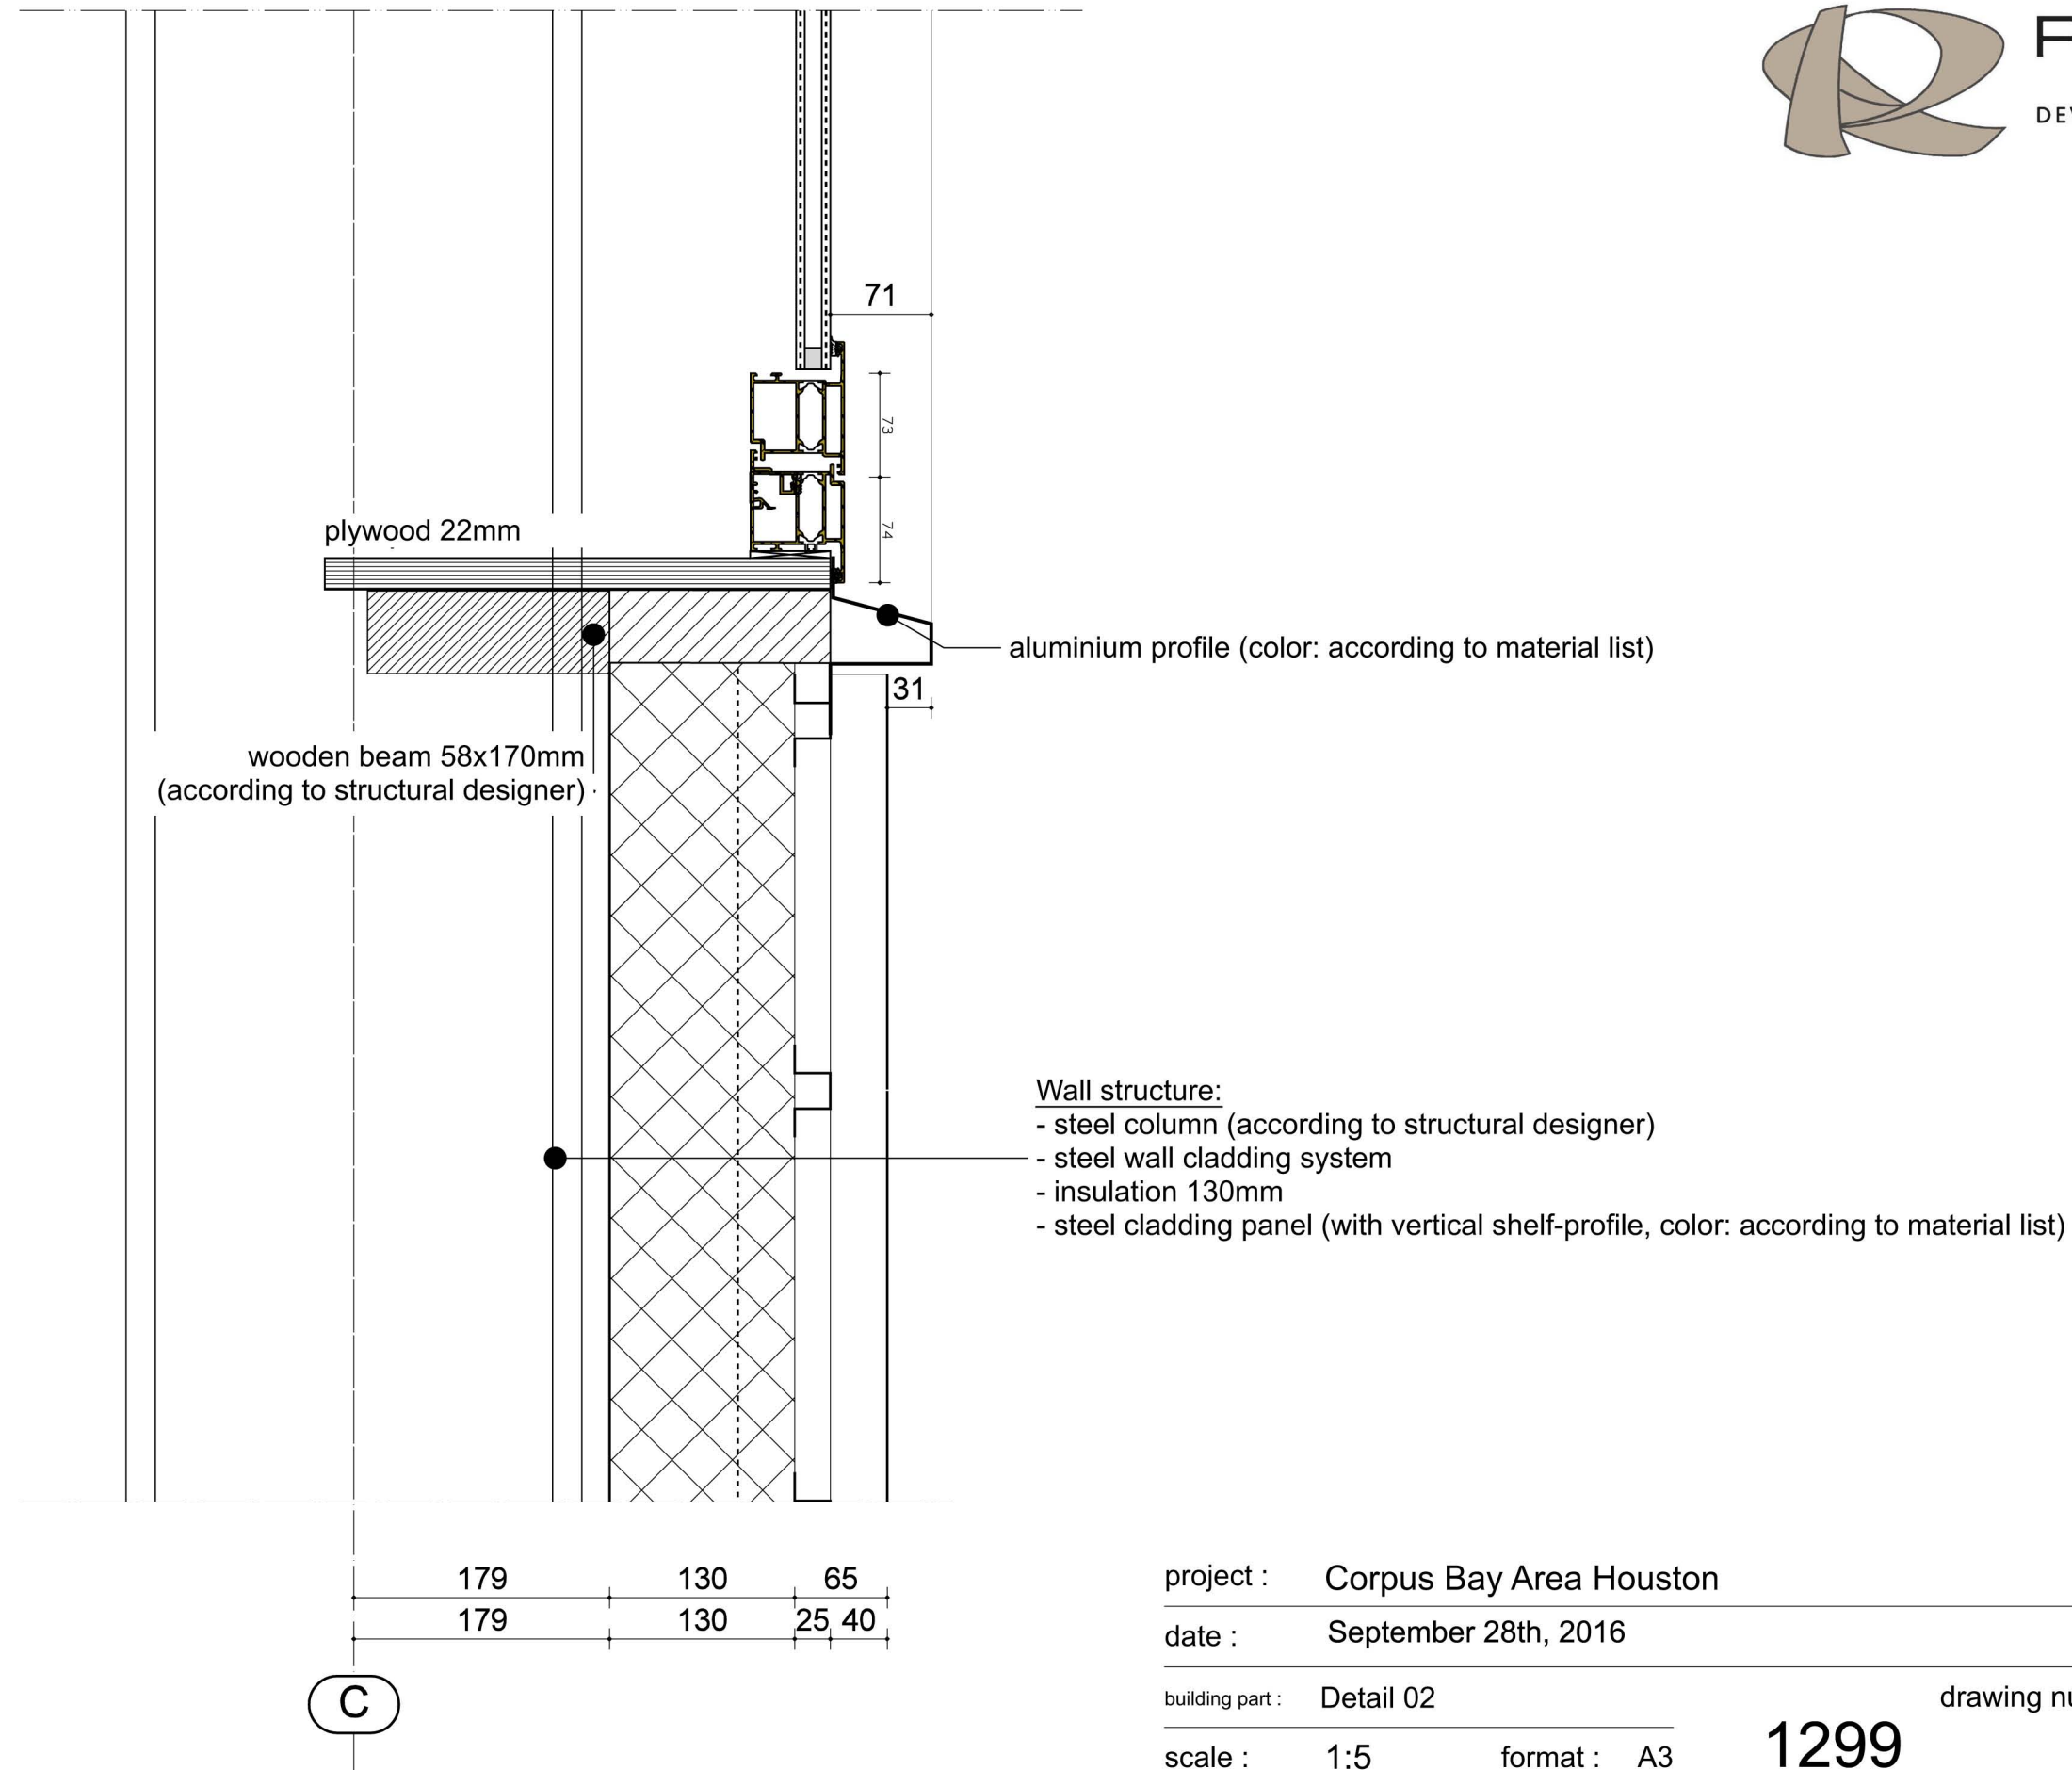

project : Corpus Bay Area Houston

date : September 28th, 2016

building part : Detail 02


scale : 1:5 format : A3

PBV architects Herenweg 6 2242 ES Wassenaar tel: 070-5119260 e-mail: info@pbv.nl www.pbv.nl


drawing number :

1299 02

PBV
ARCHITECTS

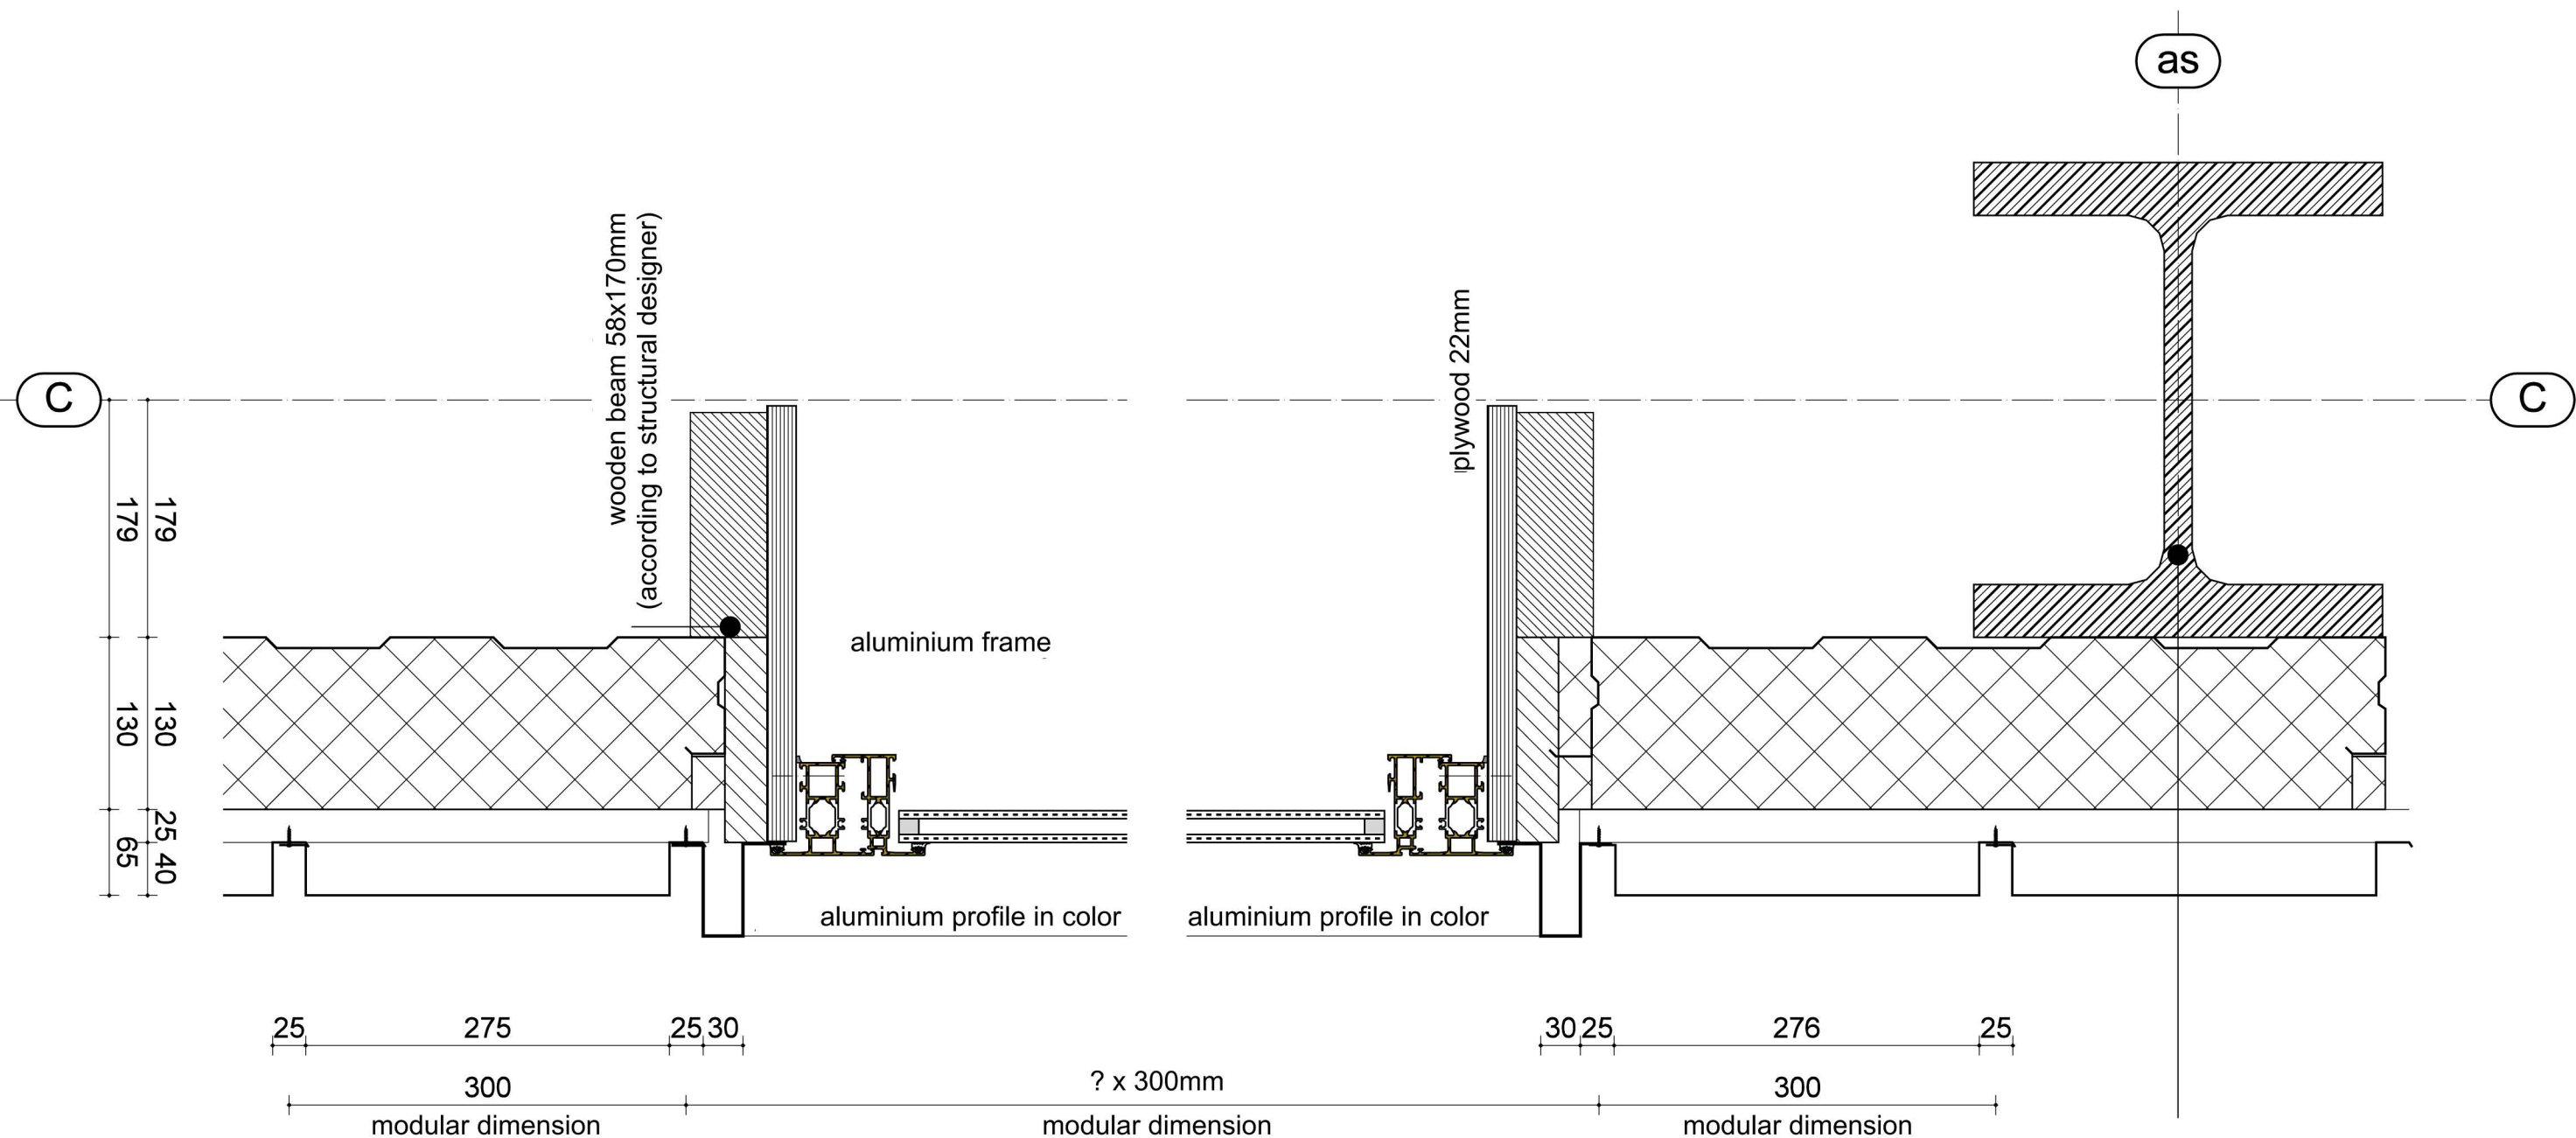

- Wall structure:
- steel column (according to structural designer)
 - steel wall cladding system
 - insulation 130mm
 - steel cladding panel (with vertical shelf-profile, color: according to material list)

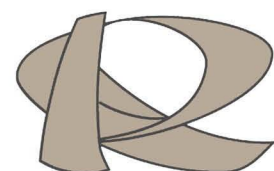

RECO PRODUCTIONS
INTERNATIONAL B.V.
DEVELOPMENT SPECIAL PROJECTS

project : Corpus Bay Area Houston

date : September 28th, 2016

building part : Detail 03


scale : 1:5 format : A3

PBV architects Herenweg 6 2242 ES Wassenaar tel: 070-5119260 e-mail: info@pbv.nl www.pbv.nl

drawing number :

1299 03

PBV
ARCHITECTS

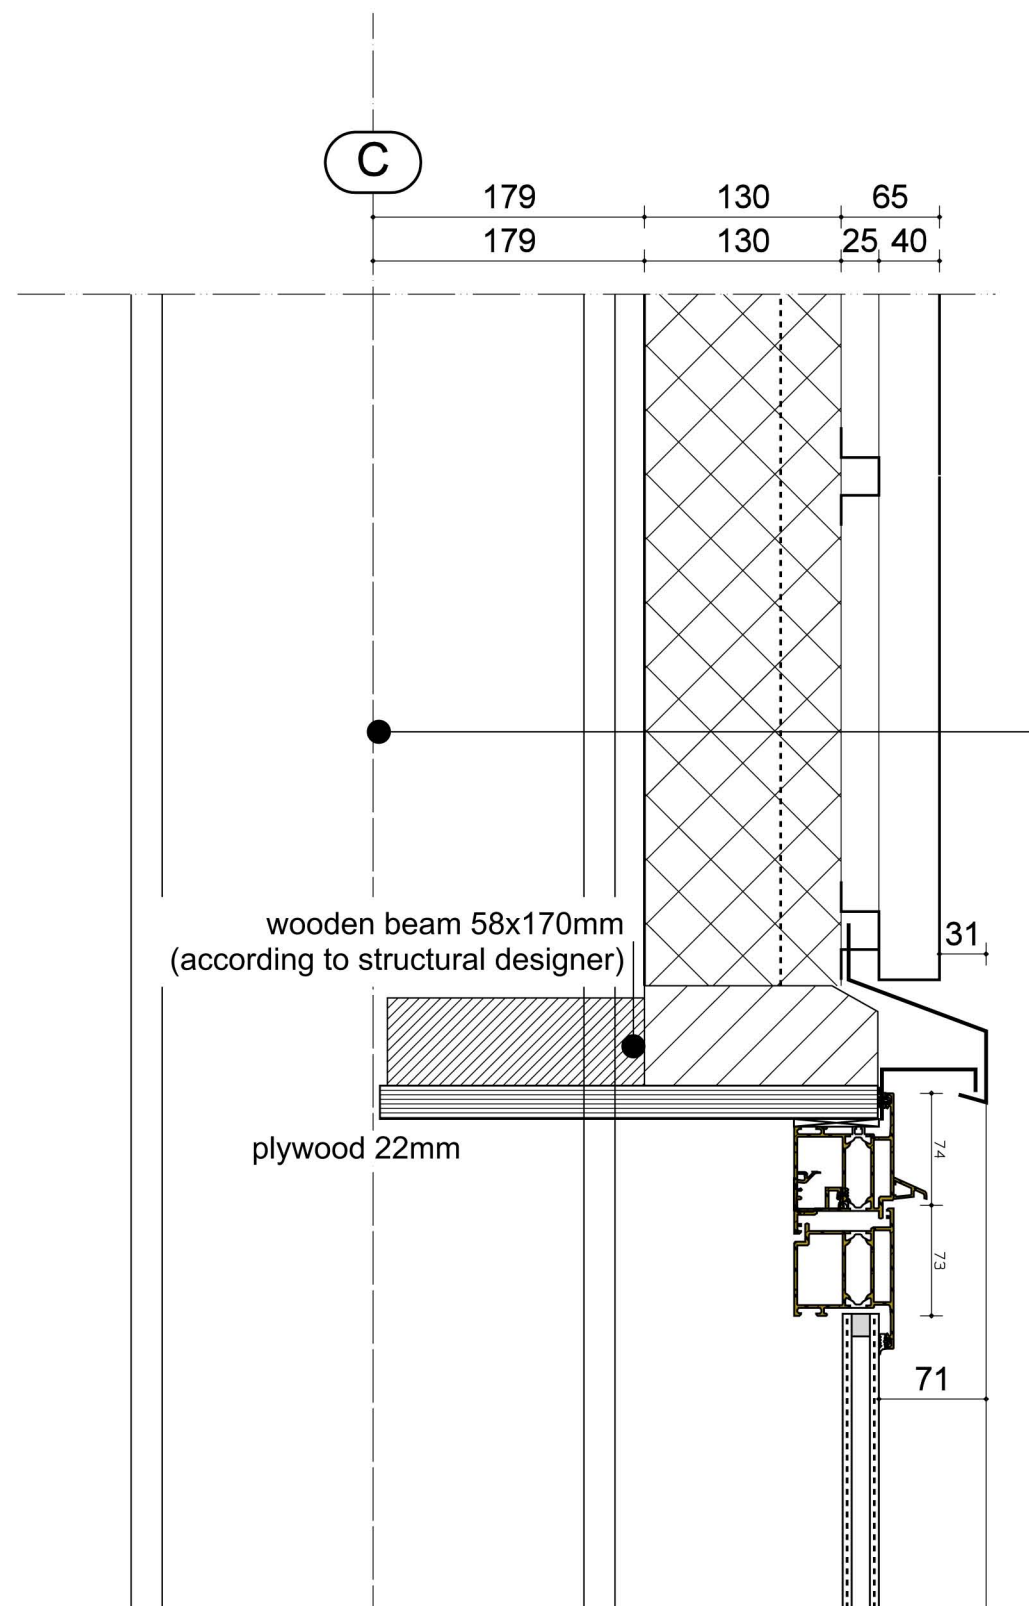


Wall structure:

- steel column (according to structural designer)
- steel wall cladding system
- insulation 130mm
- steel cladding panel (with vertical shelf-profile, color: according to material list)

wooden beam 58x170mm
(according to structural designer)

plywood 22mm

aluminium profile in color

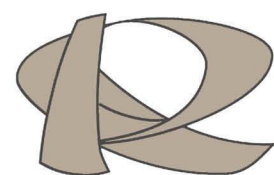

RECO PRODUCTIONS
INTERNATIONAL B.V.
DEVELOPMENT SPECIAL PROJECTS

project : Corpus Bay Area Houston

date : September 28th, 2016


building part : Detail 04

scale : 1:5 format : A3

PBV architects Herenweg 6 2242 ES Wassenaar tel: 070-5119260 e-mail: info@pbv.nl www.pbv.nl

drawing number :
1299 04

PBV
ARCHITECTS

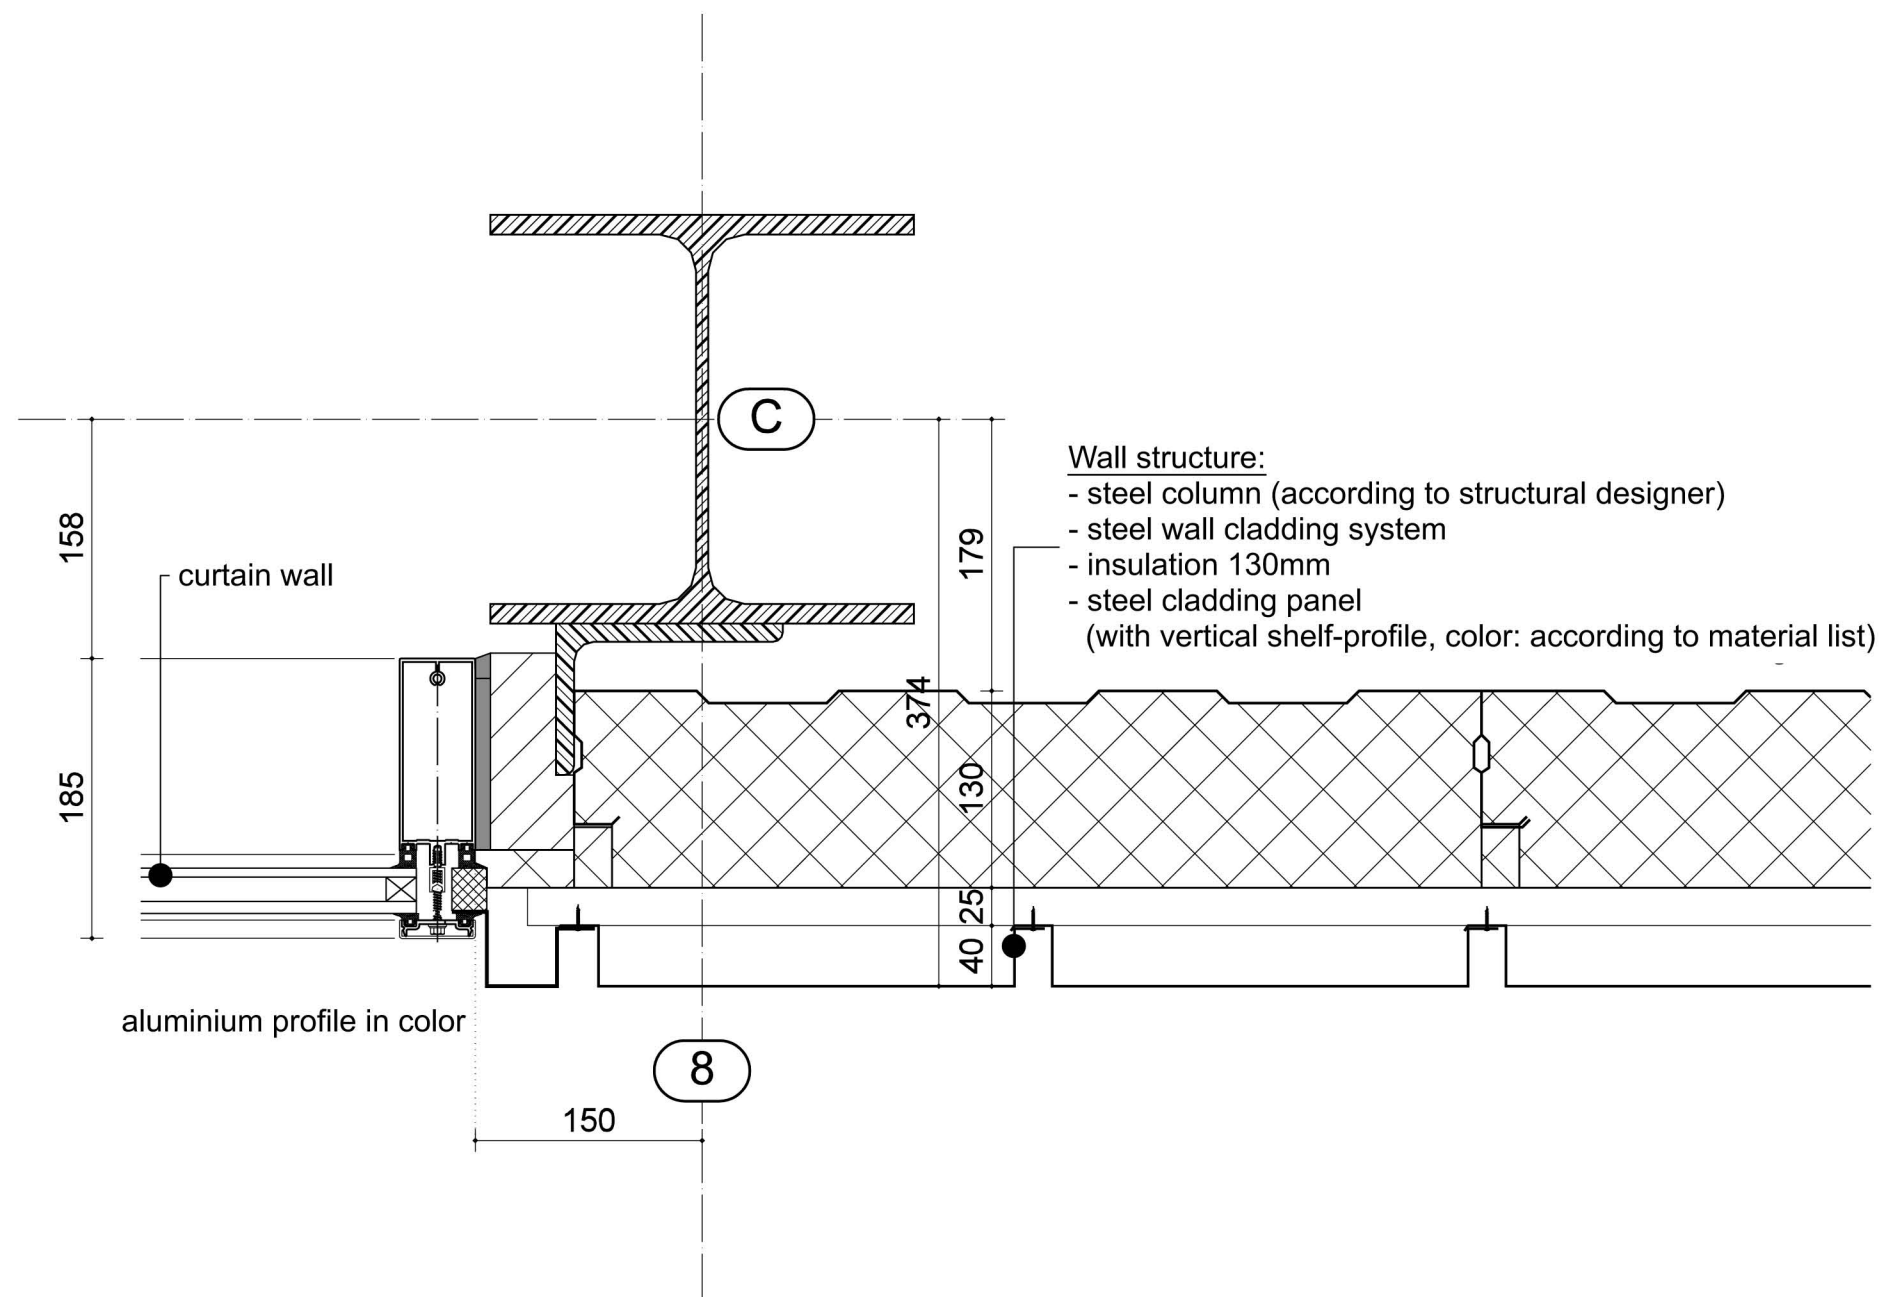

project : Corpus Bay Area Houston

date : September 28th, 2016

building part : Detail 05


drawing number :

scale : 1:5 format : A3

1299


05

PBV architects Herenweg 6 2242 ES Wassenaar tel: 070-5119260 e-mail: info@pbv.nl www.pbv.nl

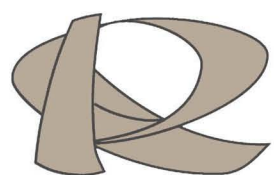

RECO PRODUCTIONS
INTERNATIONAL B.V.
DEVELOPMENT SPECIAL PROJECTS

PBV
ARCHITECTS

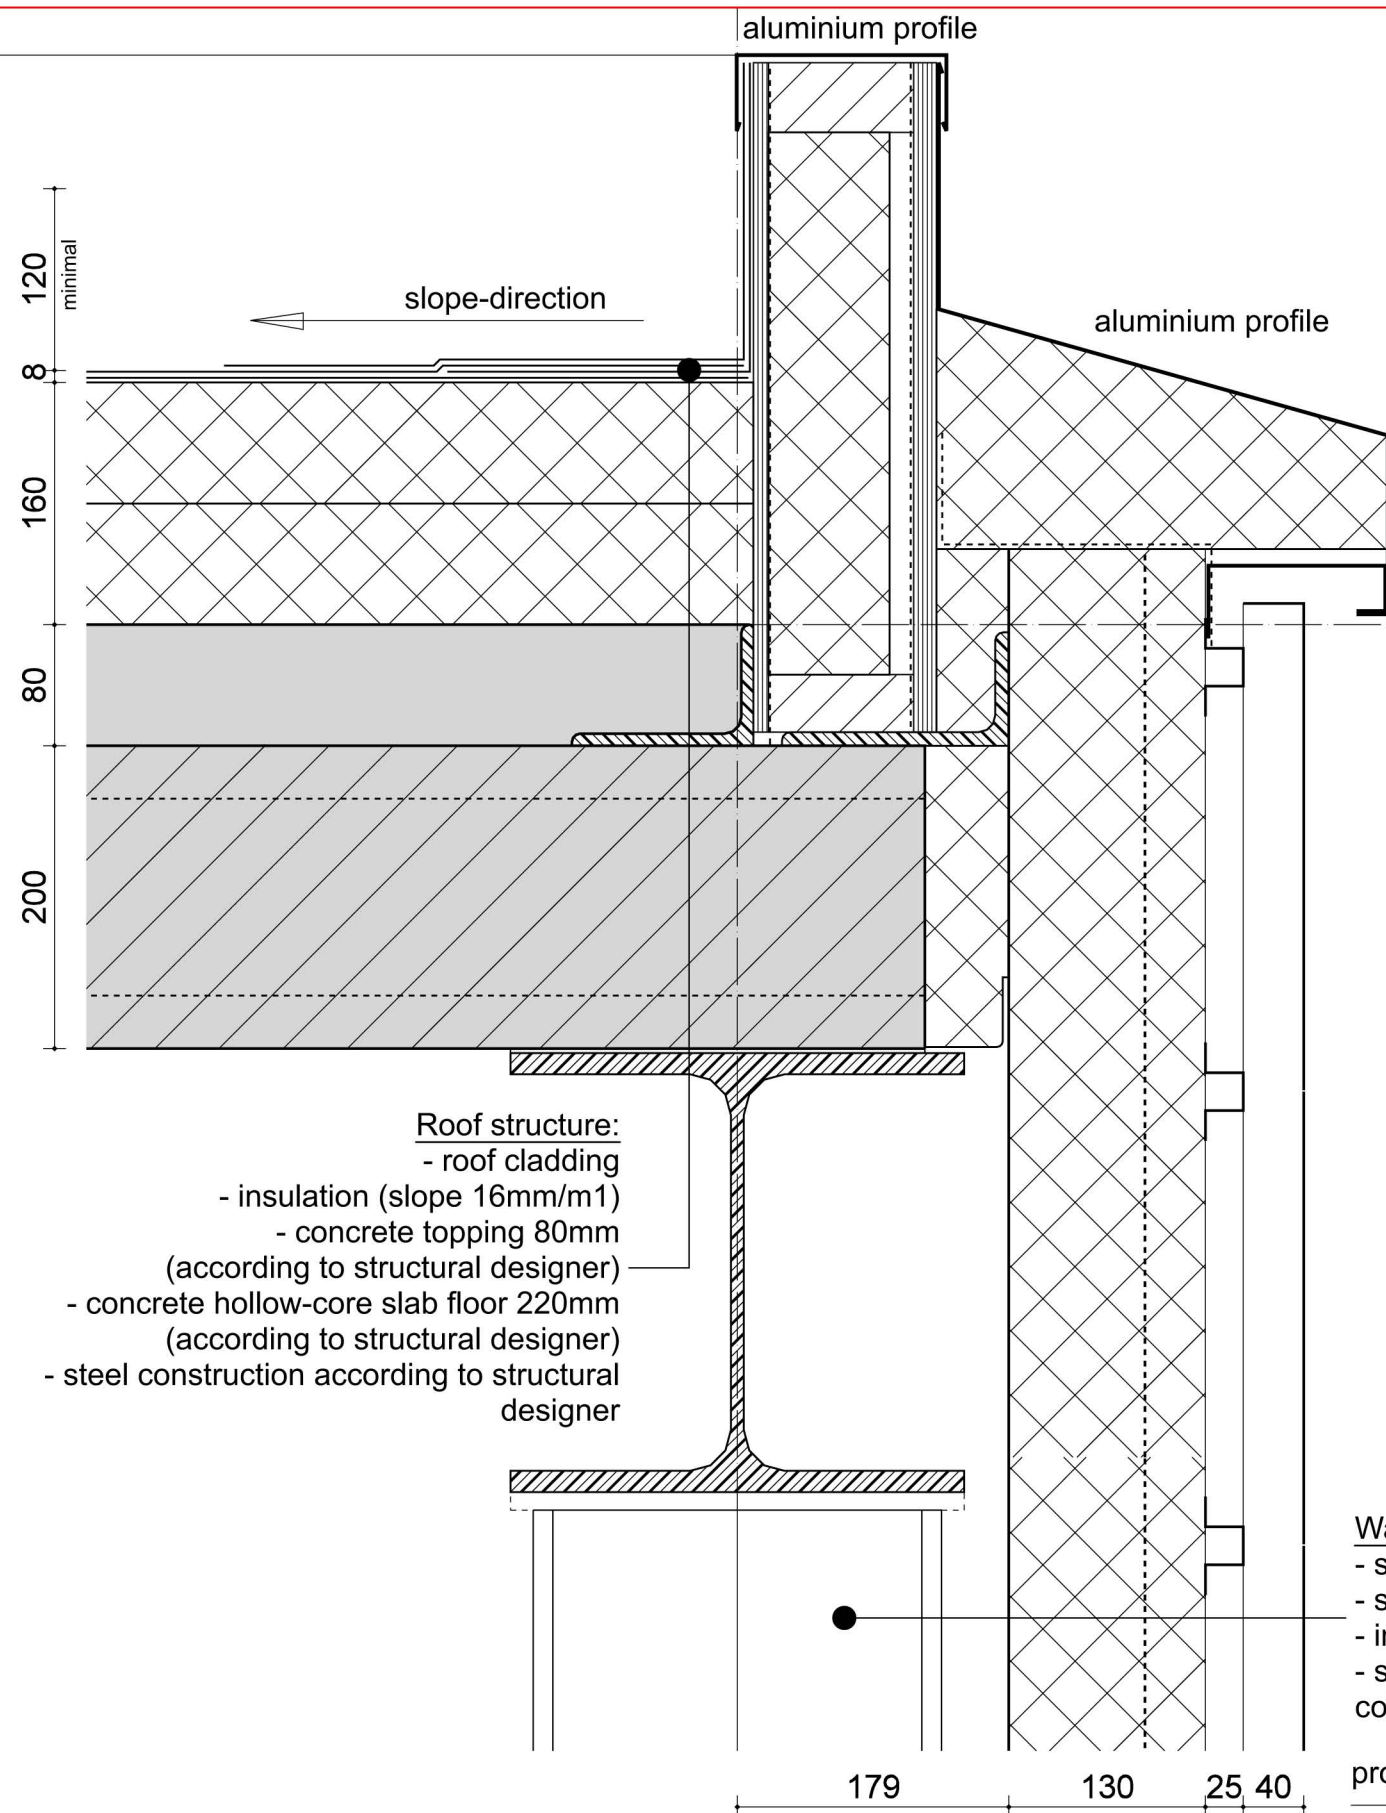

project : Corpus Bay Area Houston

date : September 28th, 2016

building part : Detail 08


drawing number :

scale : 1:5 format : A3

1299



08

PBV architects Herenweg 6 2242 ES Wassenaar tel: 070-5119260 e-mail: info@pbv.nl www.pbv.nl

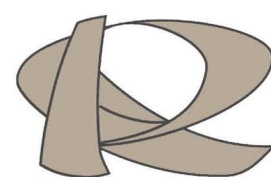

RECO PRODUCTIONS
INTERNATIONAL B.V.
DEVELOPMENT SPECIAL PROJECTS

PBV
ARCHITECTS

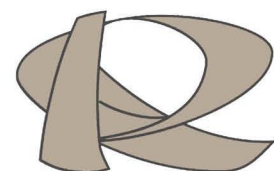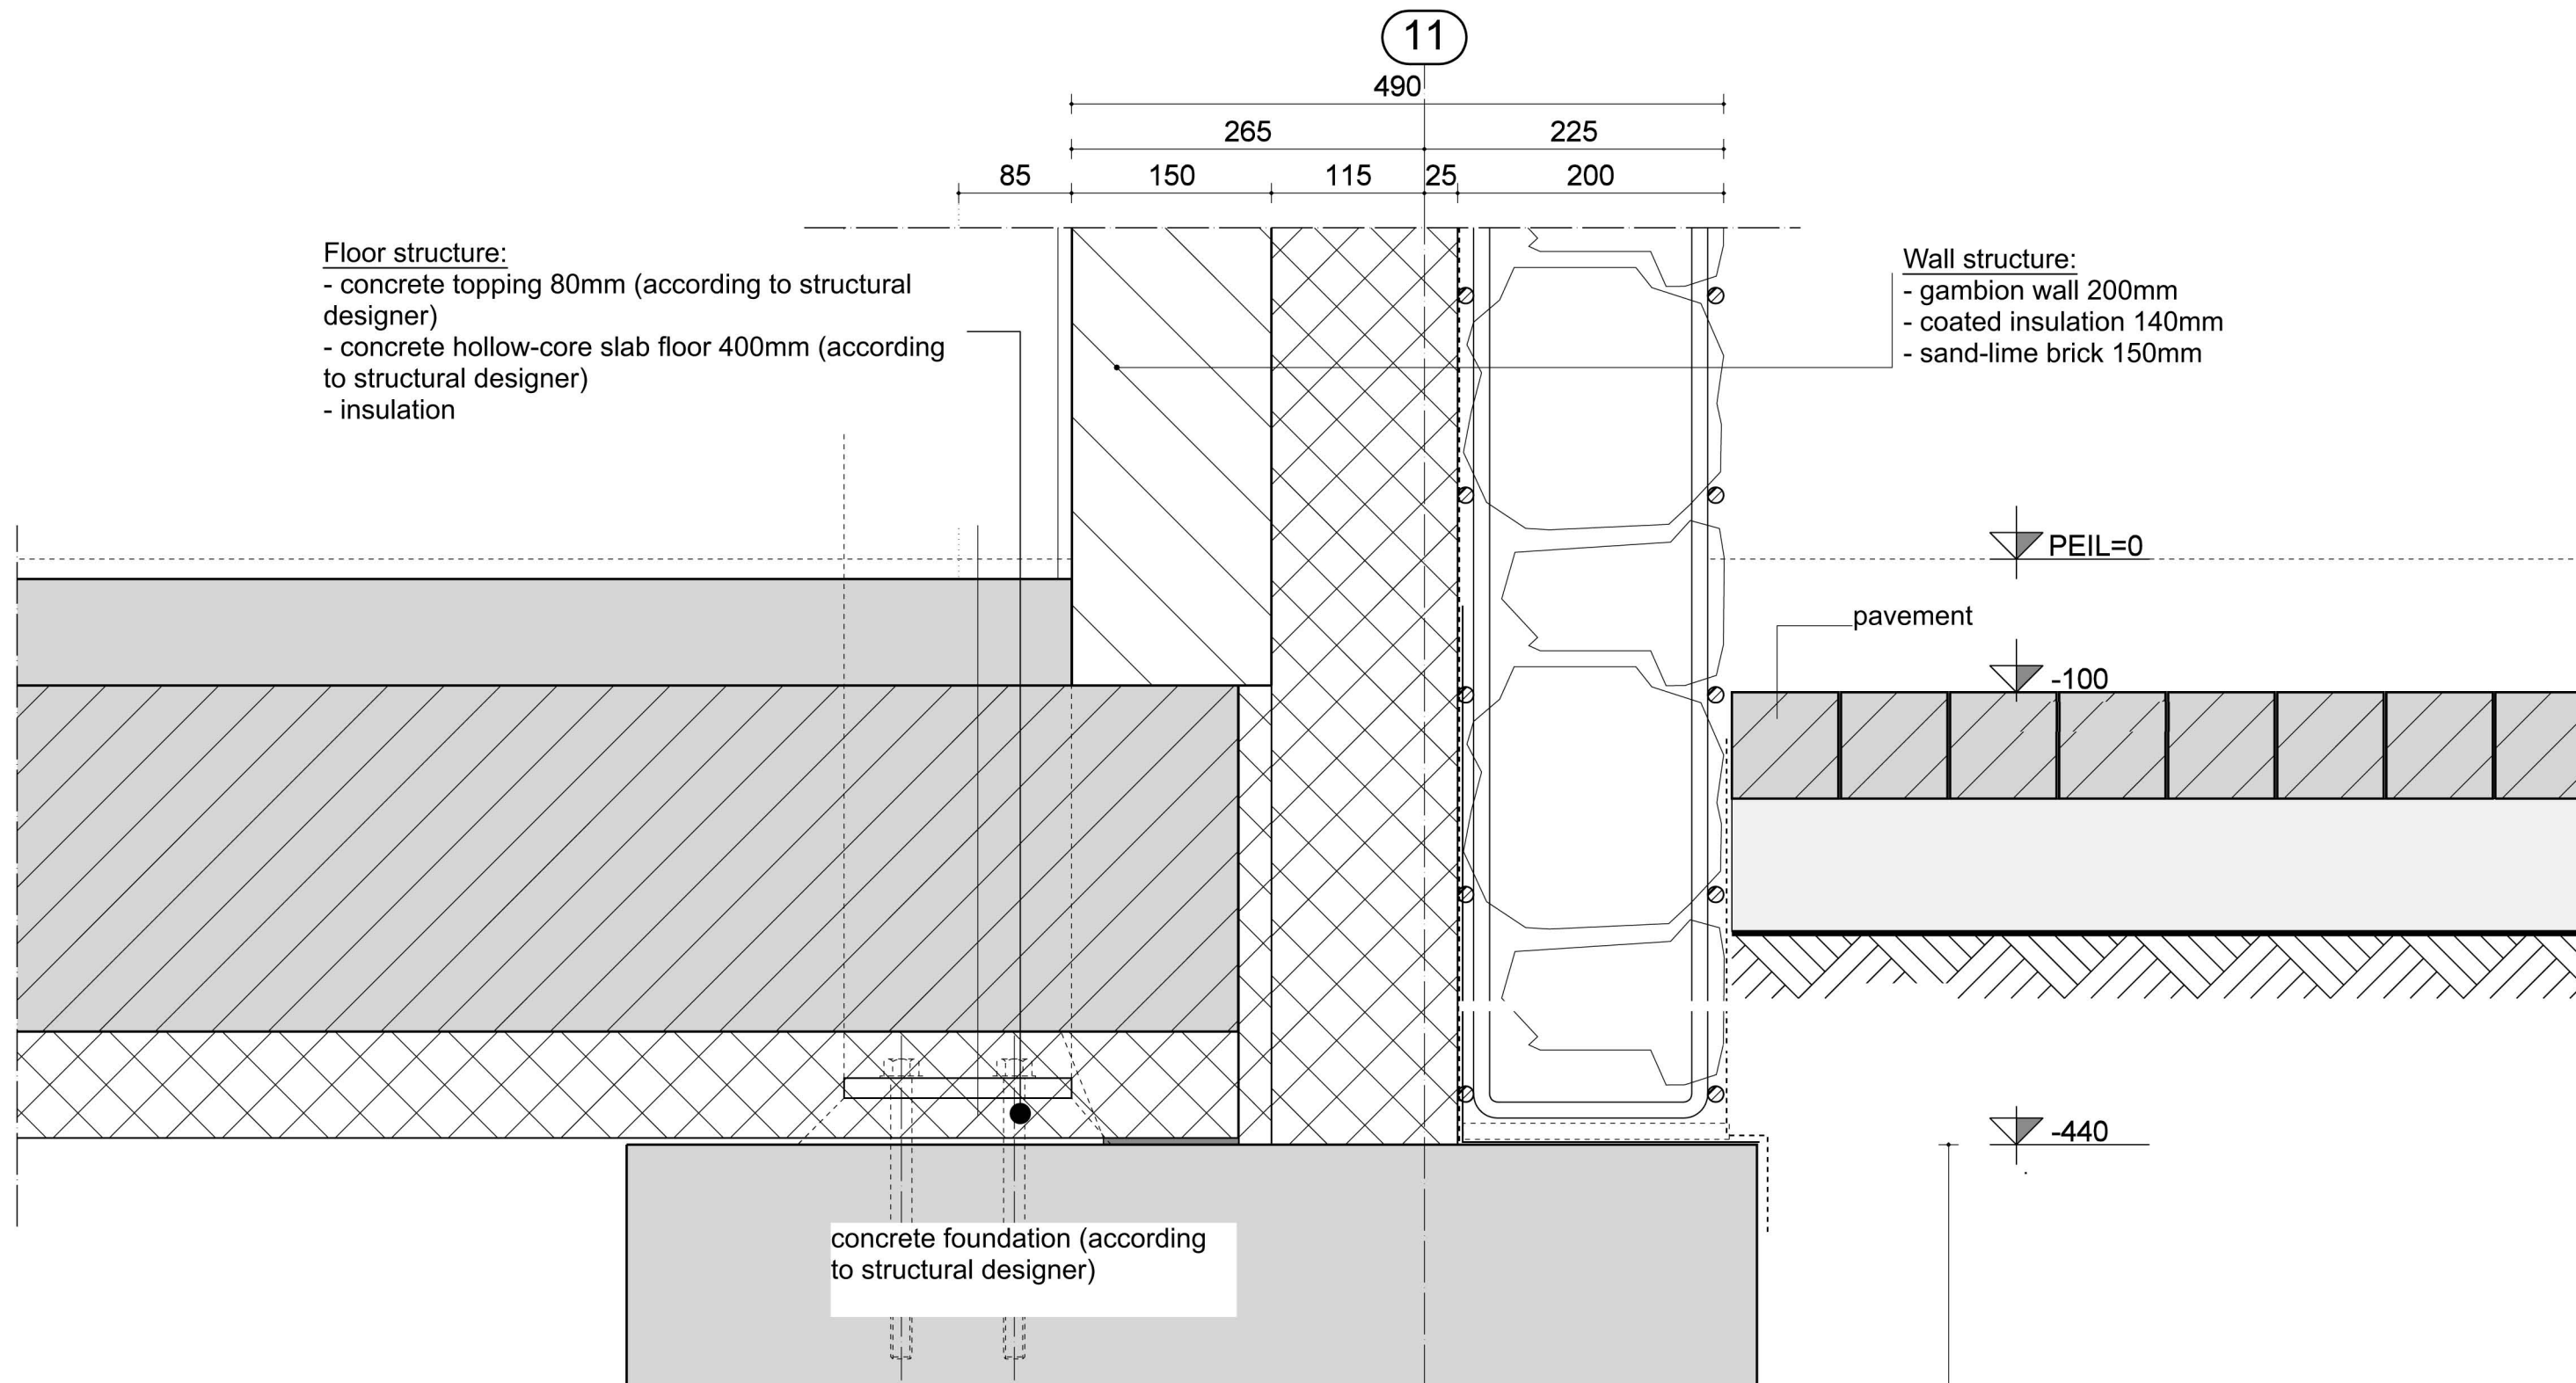

RECO PRODUCTIONS
INTERNATIONAL B.V.
DEVELOPMENT SPECIAL PROJECTS

project : Corpus Bay Area Houston

date : September 28th, 2016

building part : Detail 09a

scale : 1:5 format : A3

PBV architects Herenweg 6 2242 ES Wassenaar tel: 070-5119260 e-mail: info@pbv.nl www.pbv.nl

drawing number :


1299

09a

PBV
ARCHITECTS

Floor structure:

- concrete topping 80mm (according to structural designer)
- concrete hollow-core slab floor 400mm (according to structural designer)
- insulation

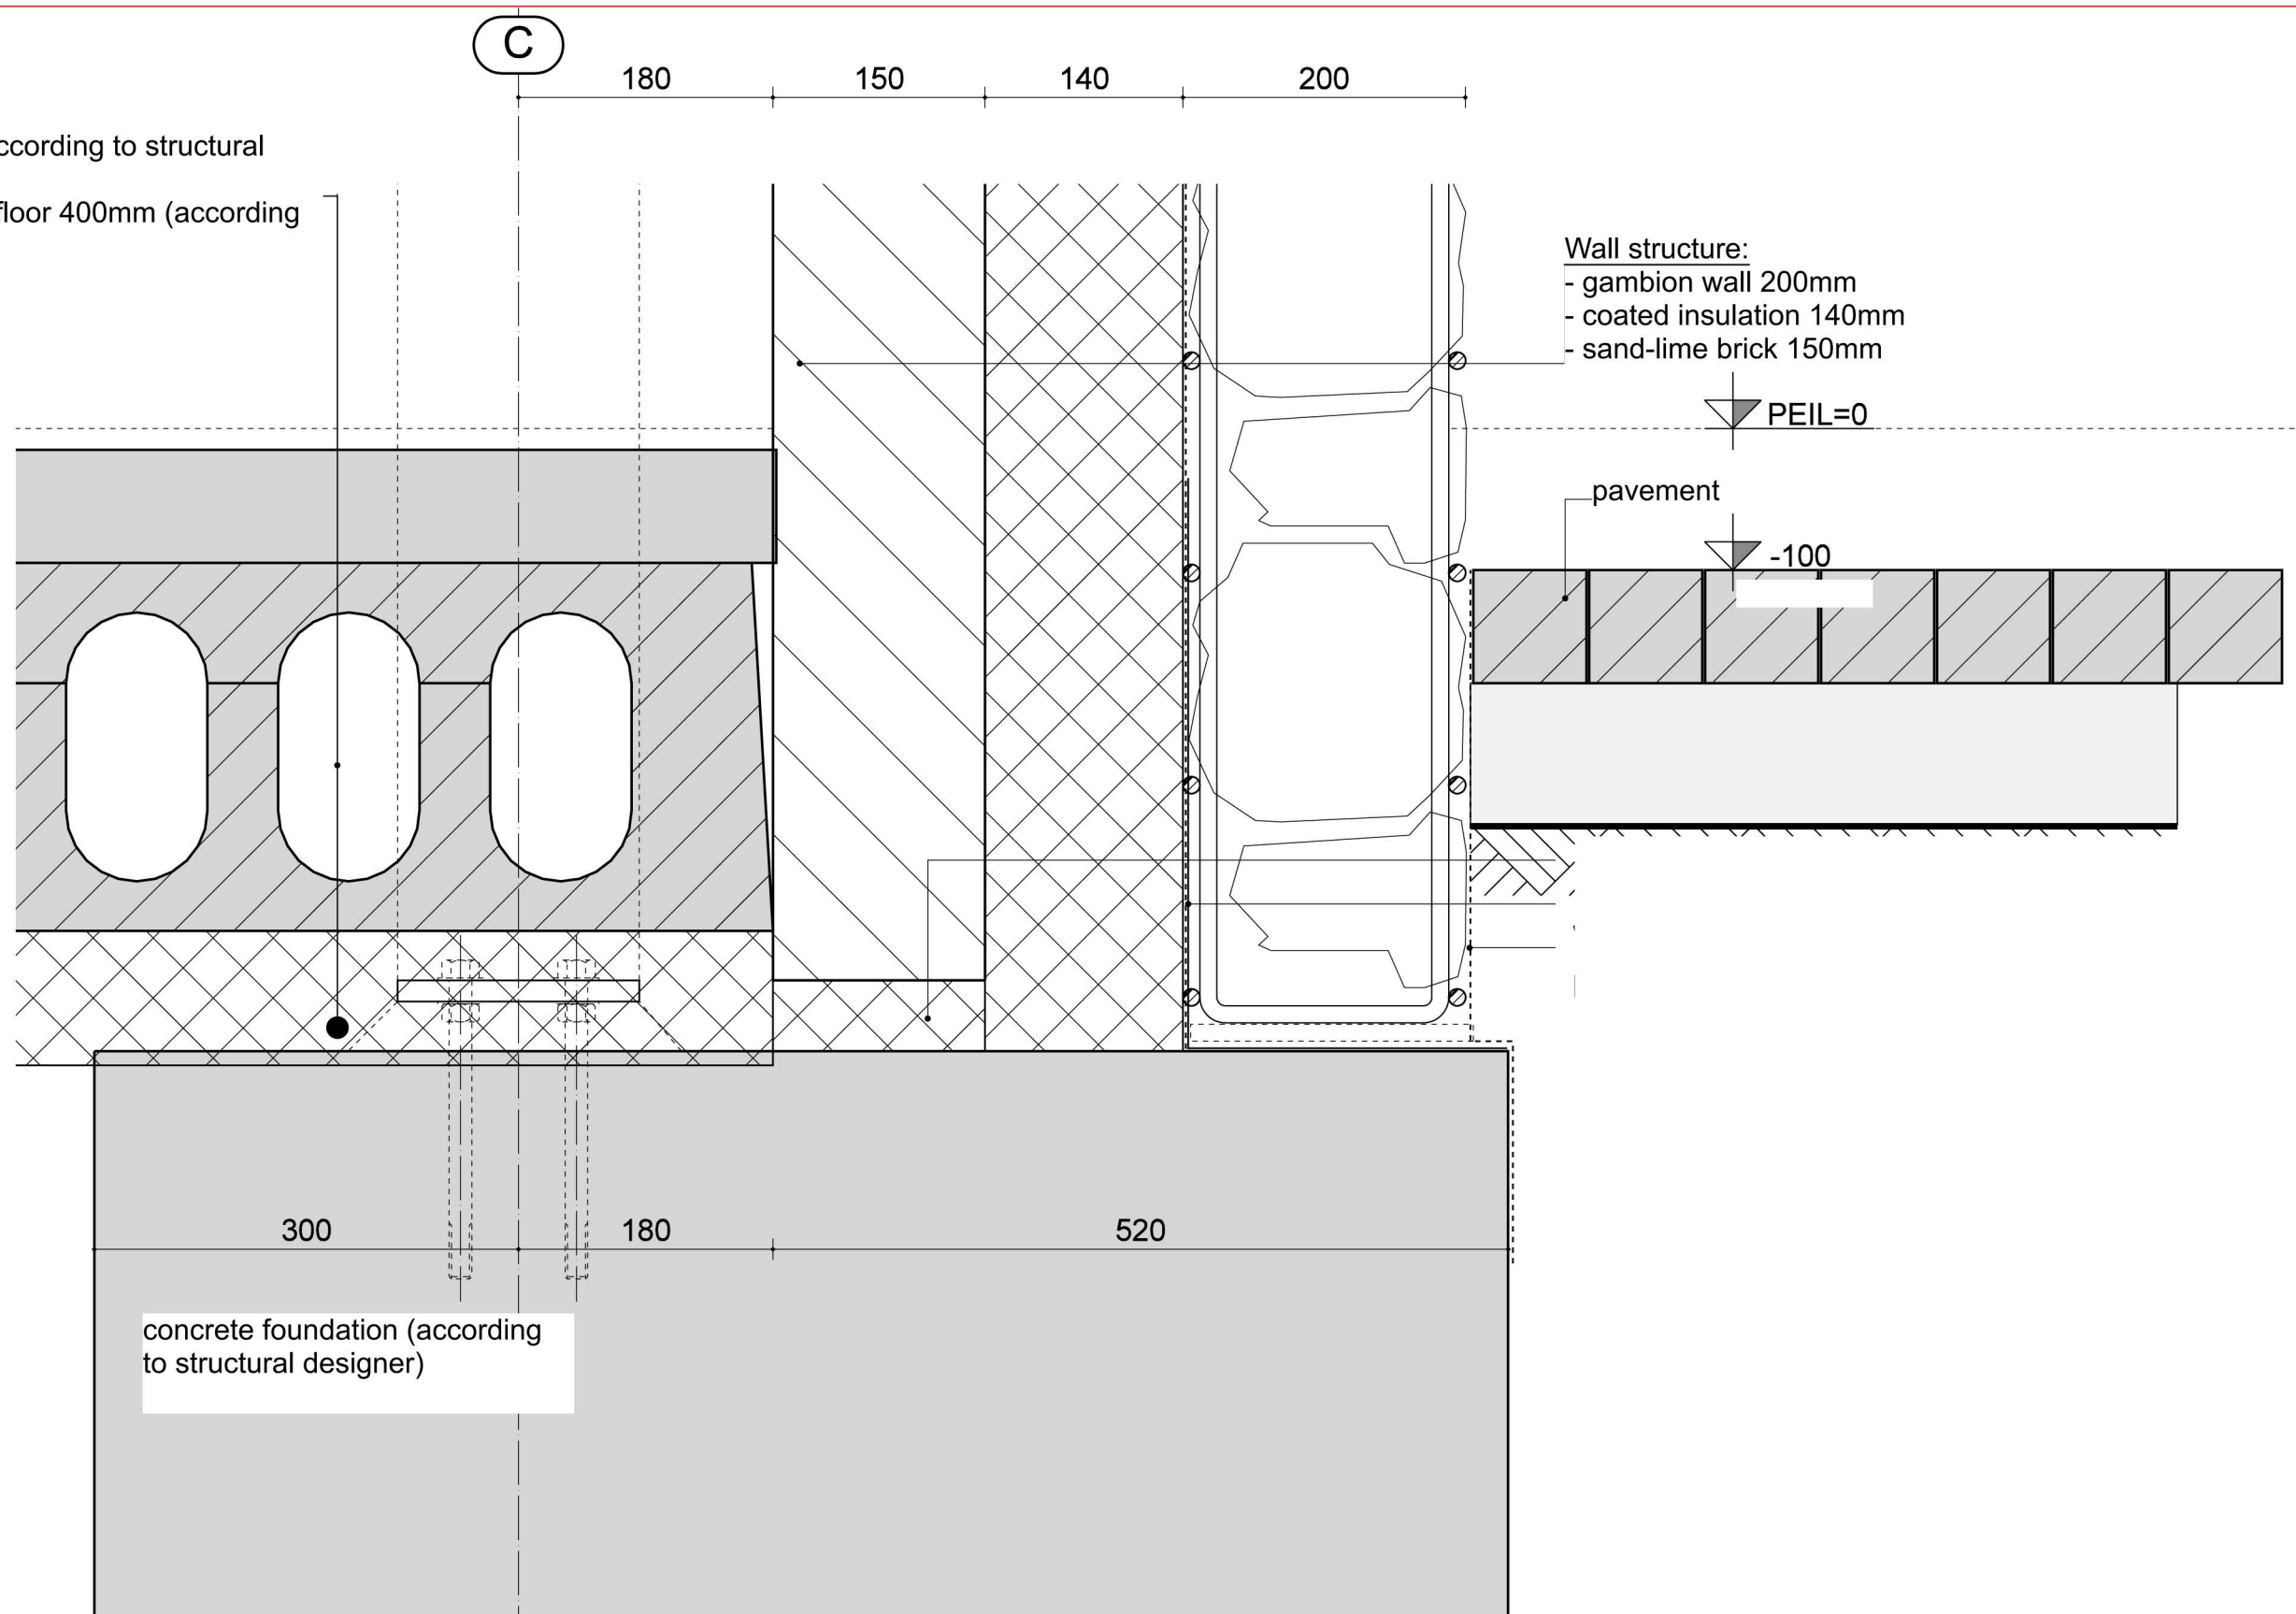

Wall structure:

- gambion wall 200mm
- coated insulation 140mm
- sand-lime brick 150mm

PEIL=0

pavement

-100

concrete foundation (according to structural designer)

project : Corpus Bay Area Houston

date : September 28th, 2016

building part : Detail 09b


scale : 1:5 format : A3

drawing number :

1299

09b


PBV architects Herenweg 6 2242 ES Wassenaar tel: 070-5119260 e-mail: info@pbv.nl www.pbv.nl

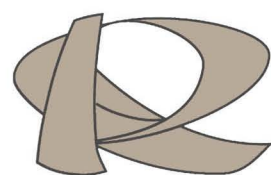

RECO PRODUCTIONS
INTERNATIONAL B.V.
DEVELOPMENT SPECIAL PROJECTS

PBV
ARCHITECTS

490
85 265 225

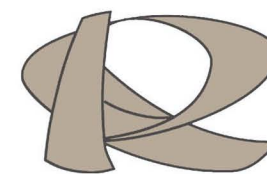

RECO PRODUCTIONS
INTERNATIONAL B.V.
DEVELOPMENT SPECIAL PROJECTS

Floor structure:

- concrete topping 80mm (according to structural designer)
- concrete hollow-core slab floor 400mm (according to structural designer)
- insulation

Door
Aluminium framing

Steel profile (color: black)

PEIL=0

-100

-440

concrete foundation (according to structural designer)

700

500

850

11

project : Corpus Bay Area Houston

date : September 28th, 2016

building part : Detail 11

scale : 1:5 format : A3



PBV architects Herenweg 6 2242 ES Wassenaar tel: 070-5119260 e-mail: info@pbv.nl www.pbv.nl

drawing number :

1299

11

PBV
ARCHITECTS

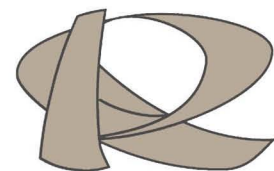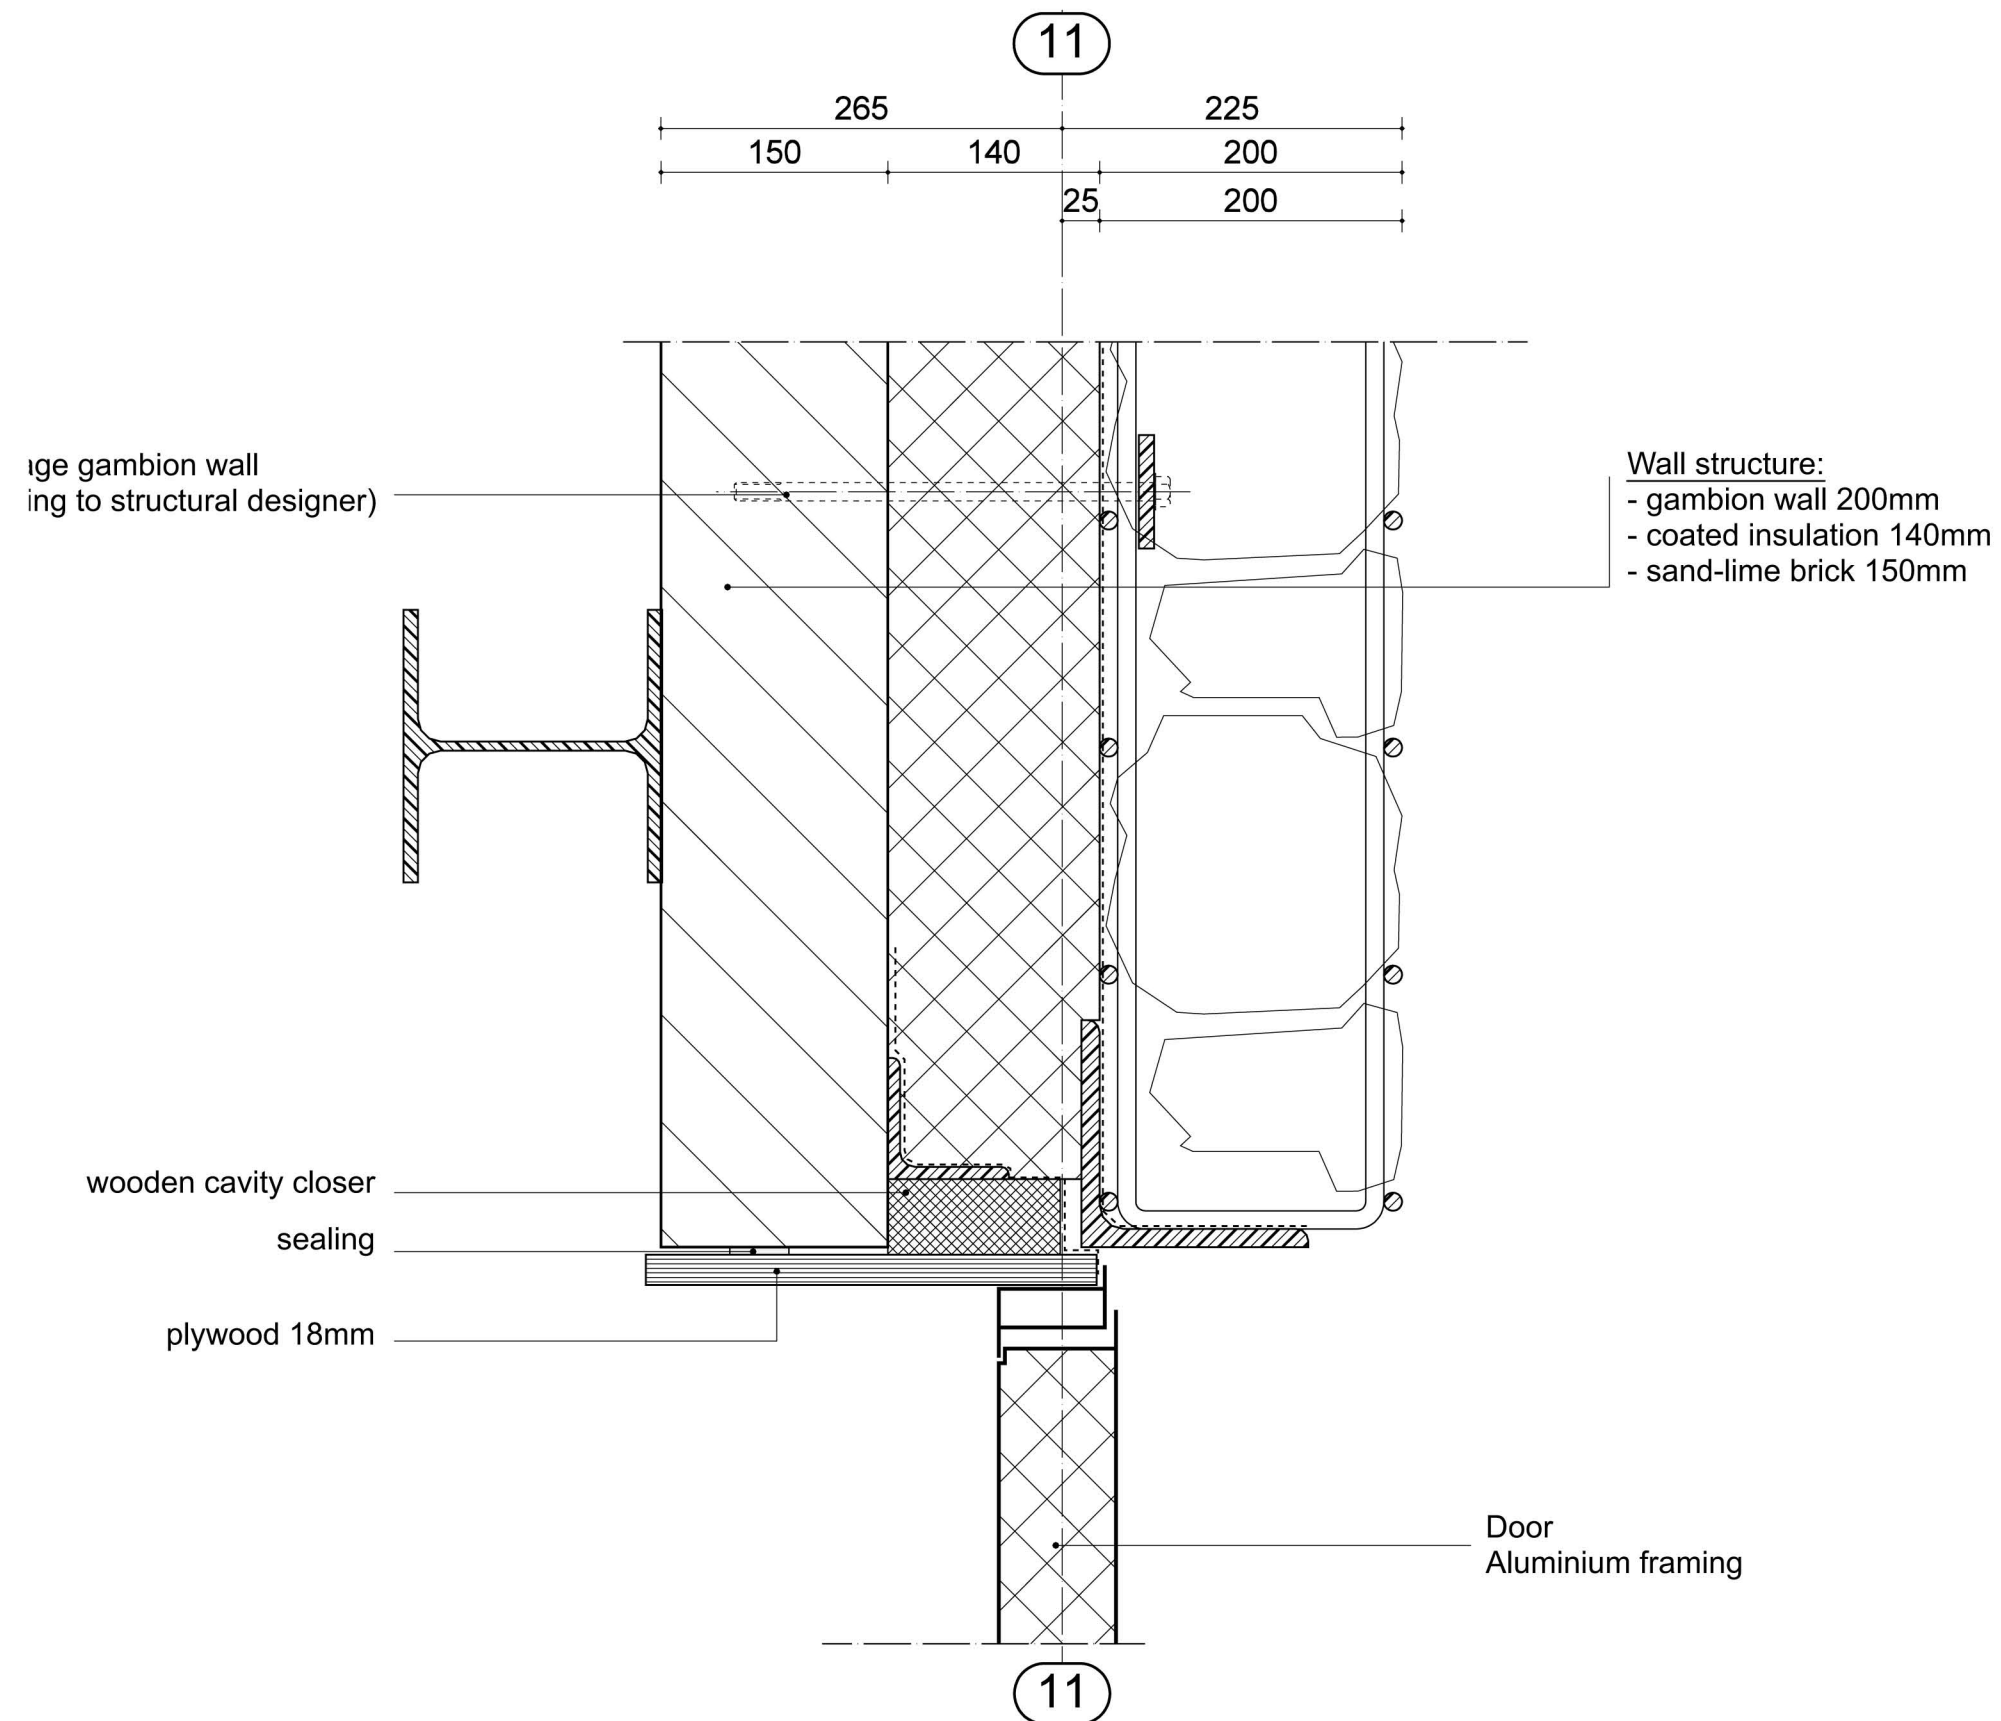

RECO PRODUCTIONS
INTERNATIONAL B.V.
DEVELOPMENT SPECIAL PROJECTS

project : Corpus Bay Area Houston

date : September 28th, 2016

building part : Detail 12

scale : 1:5 format : A3



PBV architects Herenweg 6 2242 ES Wassenaar tel: 070-5119260 e-mail: info@pbv.nl www.pbv.nl

drawing number :

1299

12

PBV
ARCHITECTS

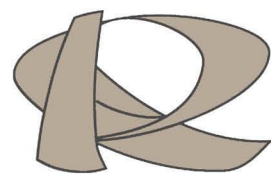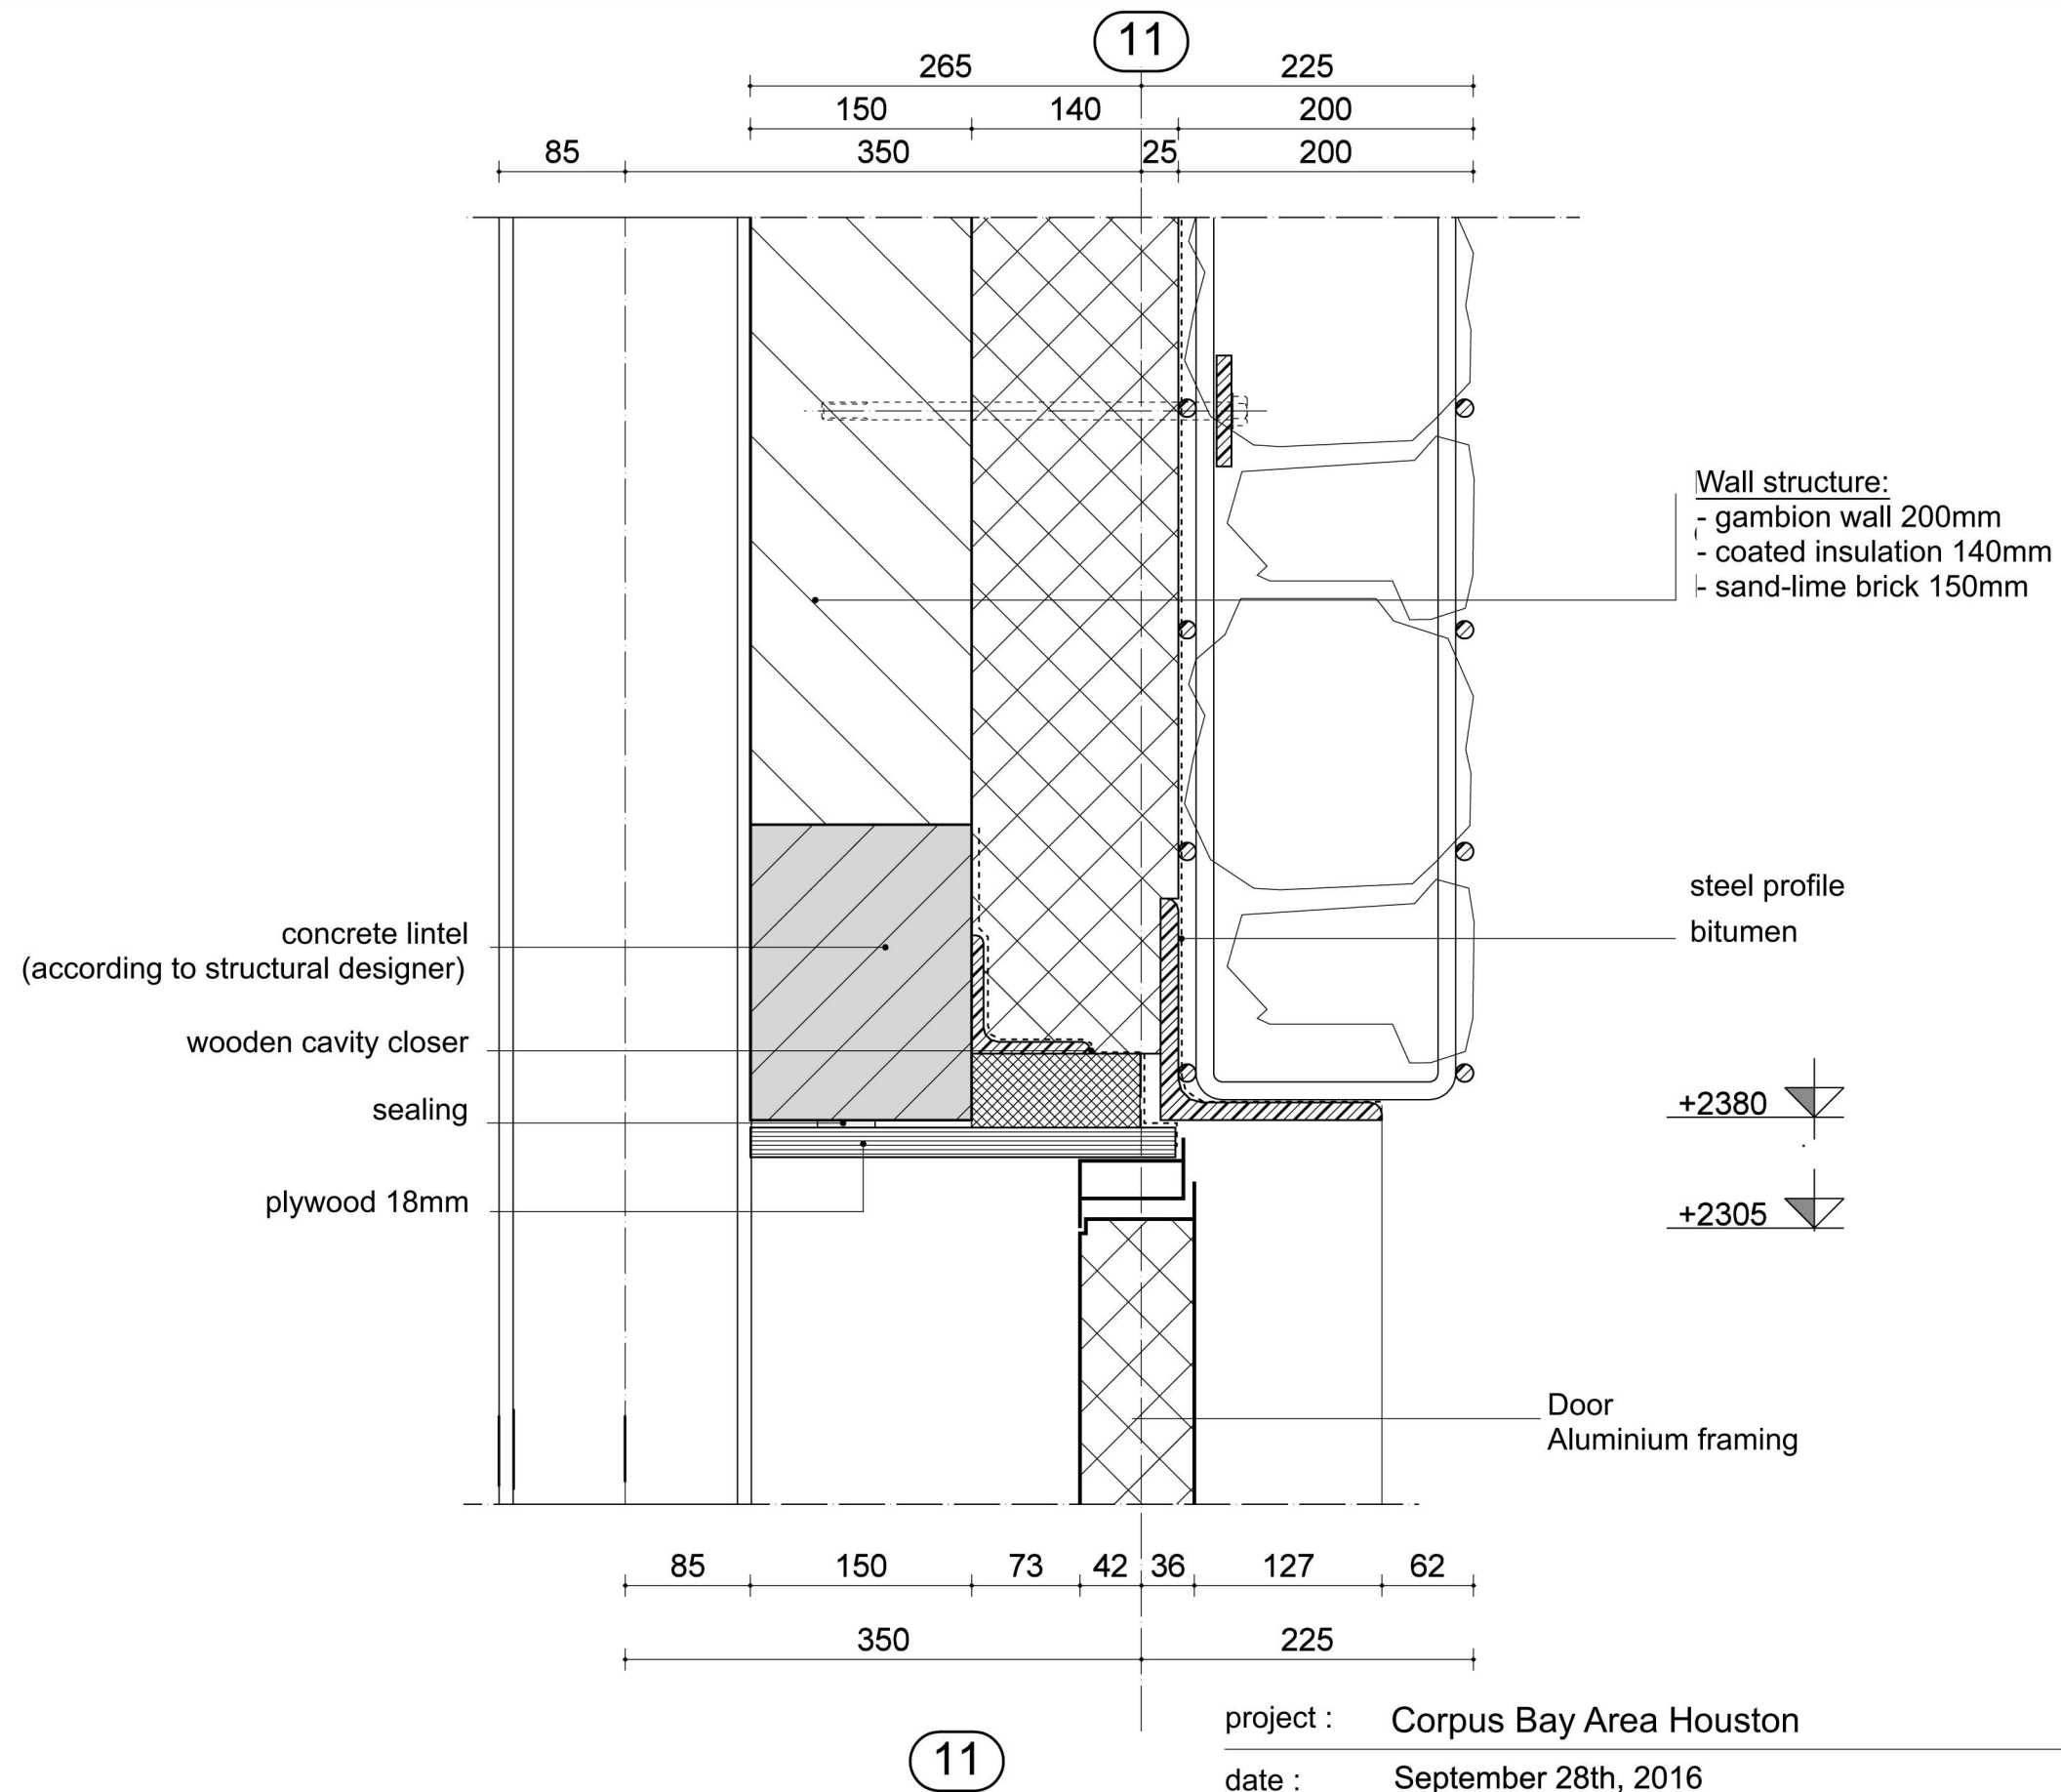

RECO PRODUCTIONS
INTERNATIONAL B.V.
DEVELOPMENT SPECIAL PROJECTS

project : Corpus Bay Area Houston

date : September 28th, 2016

building part : Detail 13

scale : 1:5 format : A3


PBV architects Herenweg 6 2242 ES Wassenaar tel: 070-5119260 e-mail: info@pbv.nl www.pbv.nl

drawing number :

1299

13

PBV
ARCHITECTS

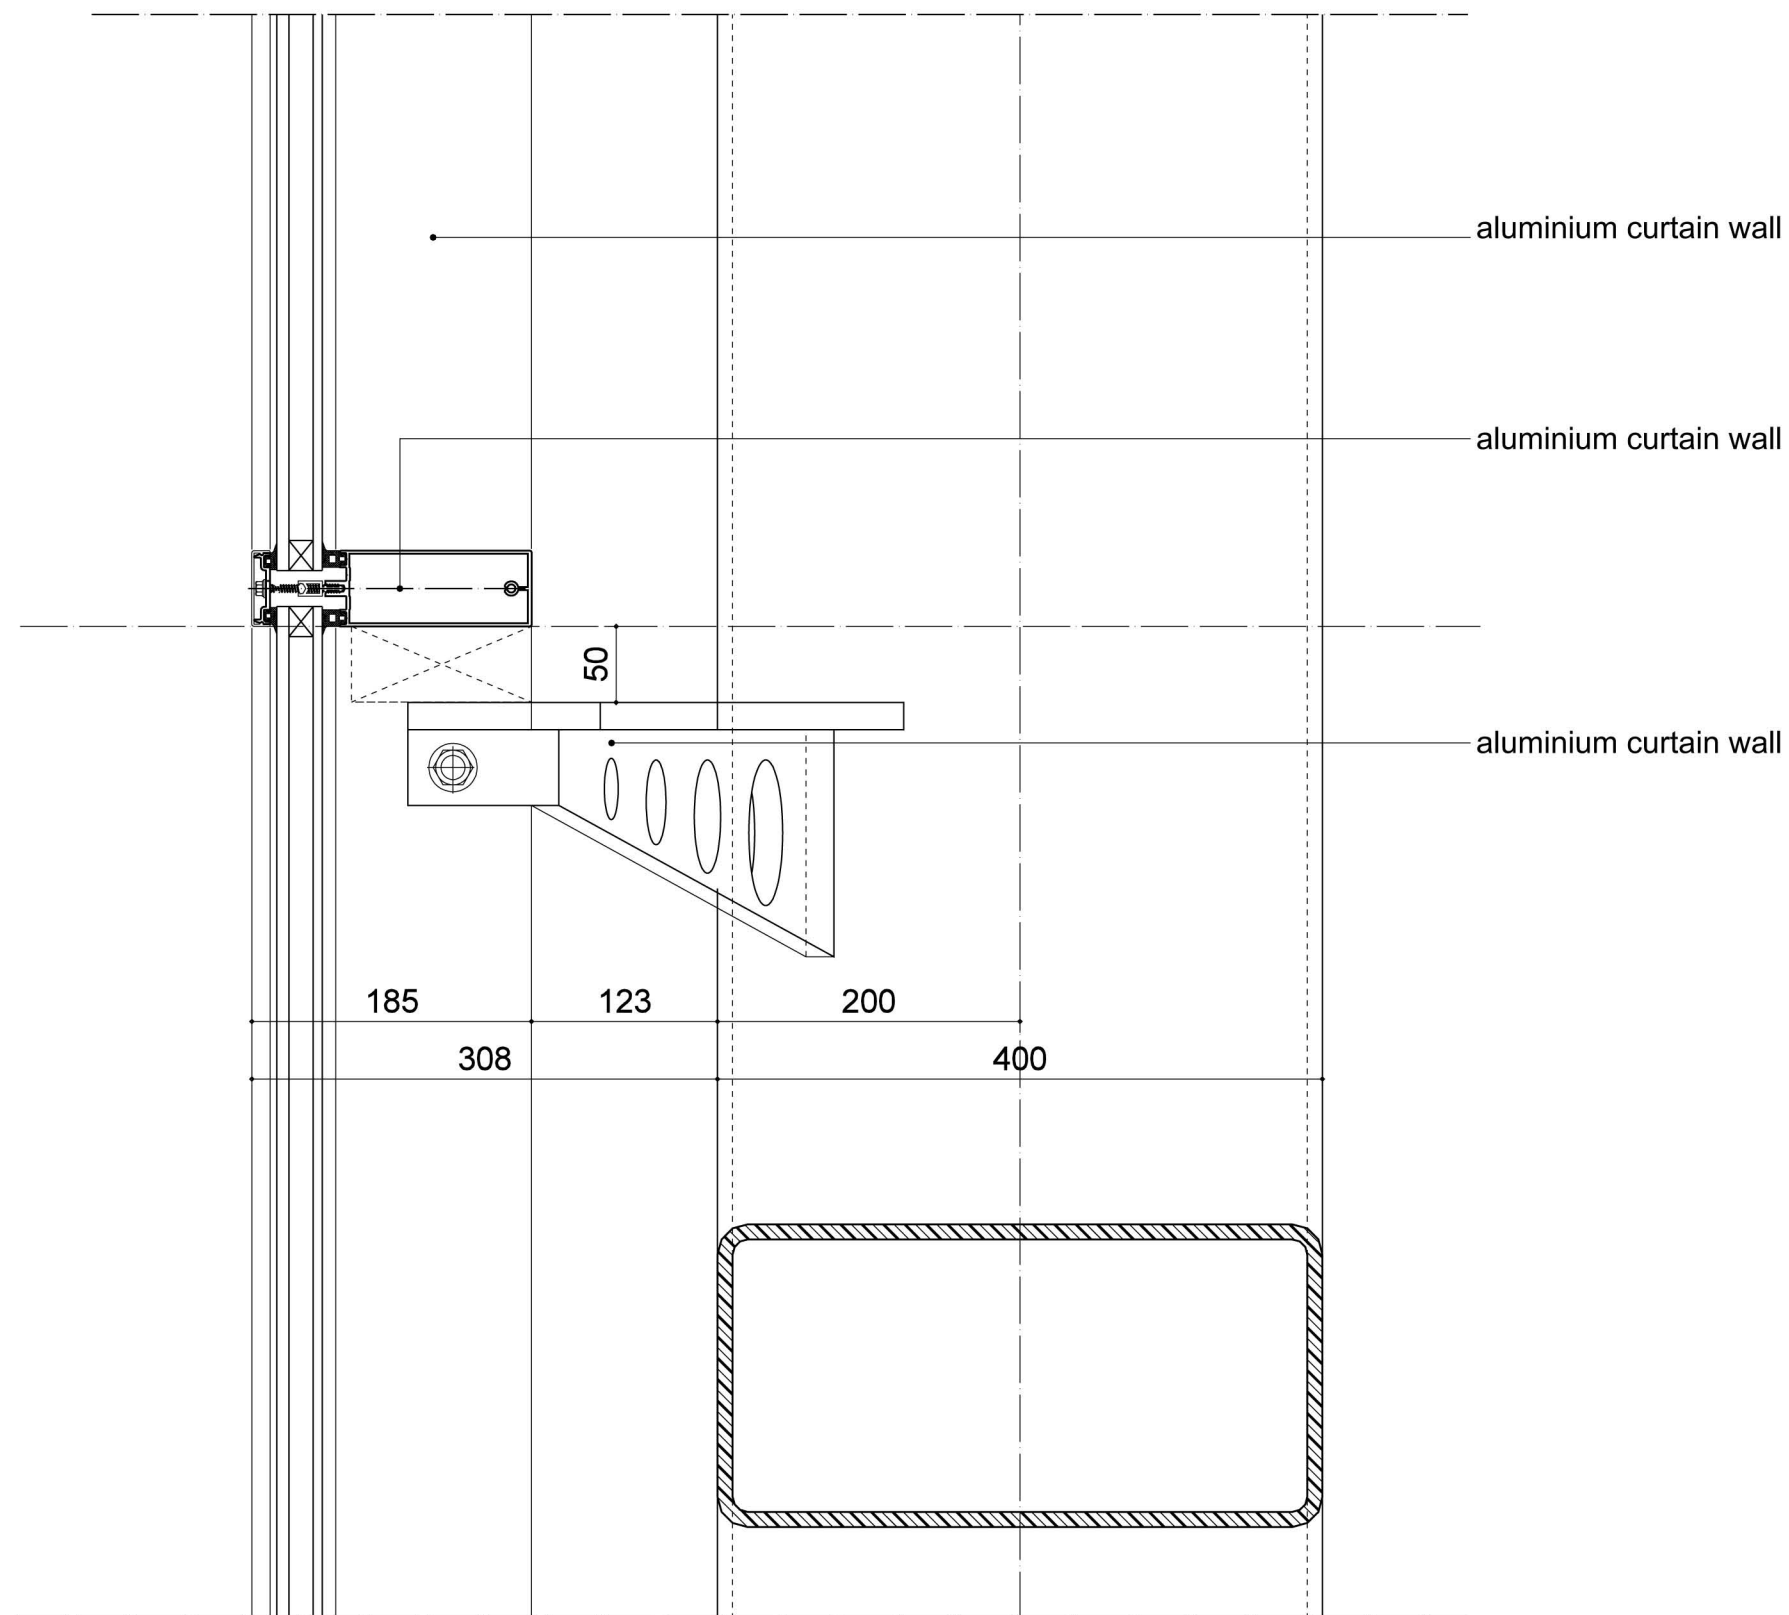

project : Corpus Bay Area Houston

date : September 28th, 2016

building part : Detail 15


scale : 1:5 format : A3

PBV architects Herenweg 6 2242 ES Wassenaar tel: 070-5119260 e-mail: info@pbv.nl www.pbv.nl

drawing number :

1299




15

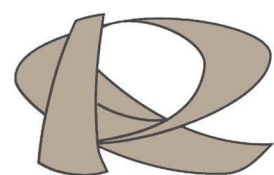


RECO PRODUCTIONS
INTERNATIONAL B.V.

DEVELOPMENT SPECIAL PROJECTS

PBV
ARCHITECTS

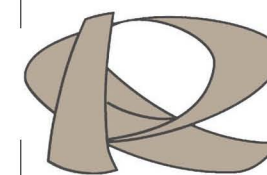 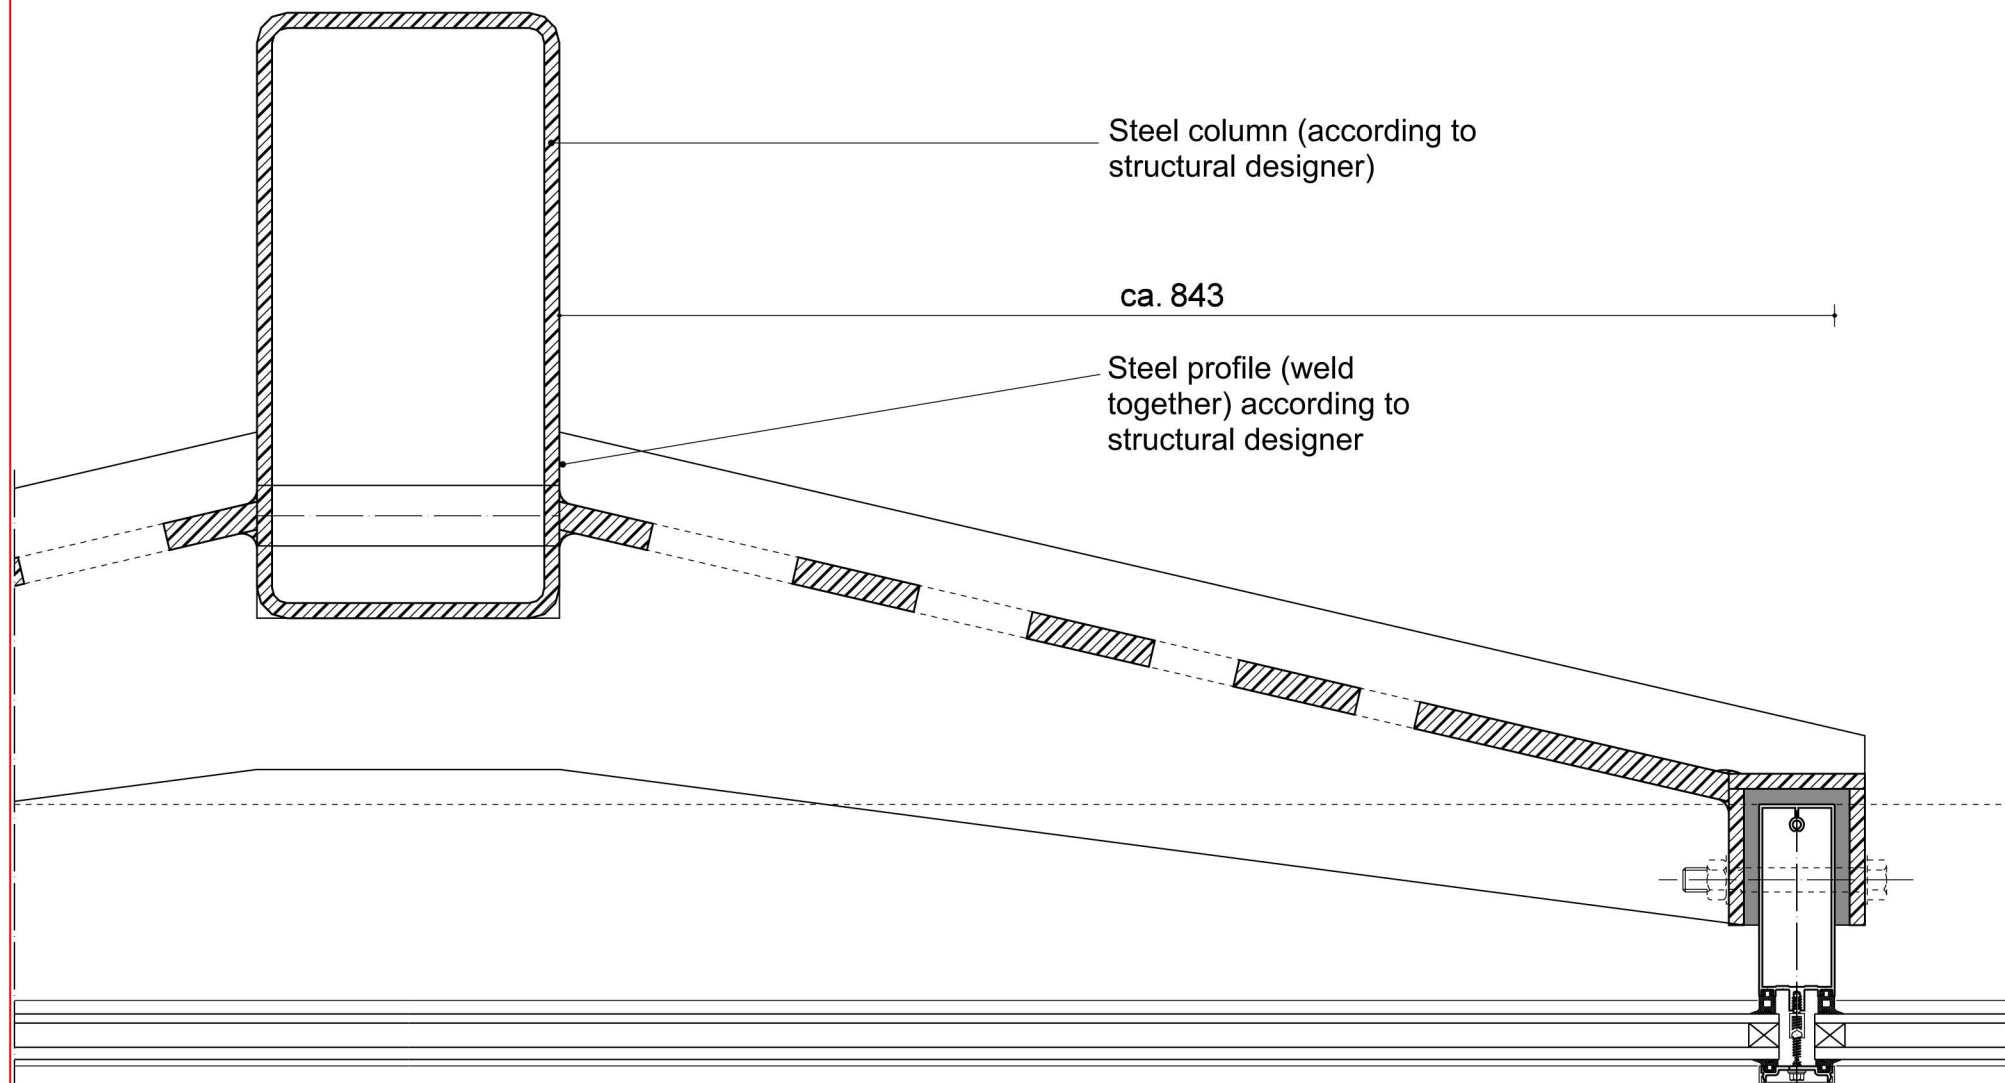

RECO PRODUCTIONS
INTERNATIONAL B.V.
DEVELOPMENT SPECIAL PROJECTS

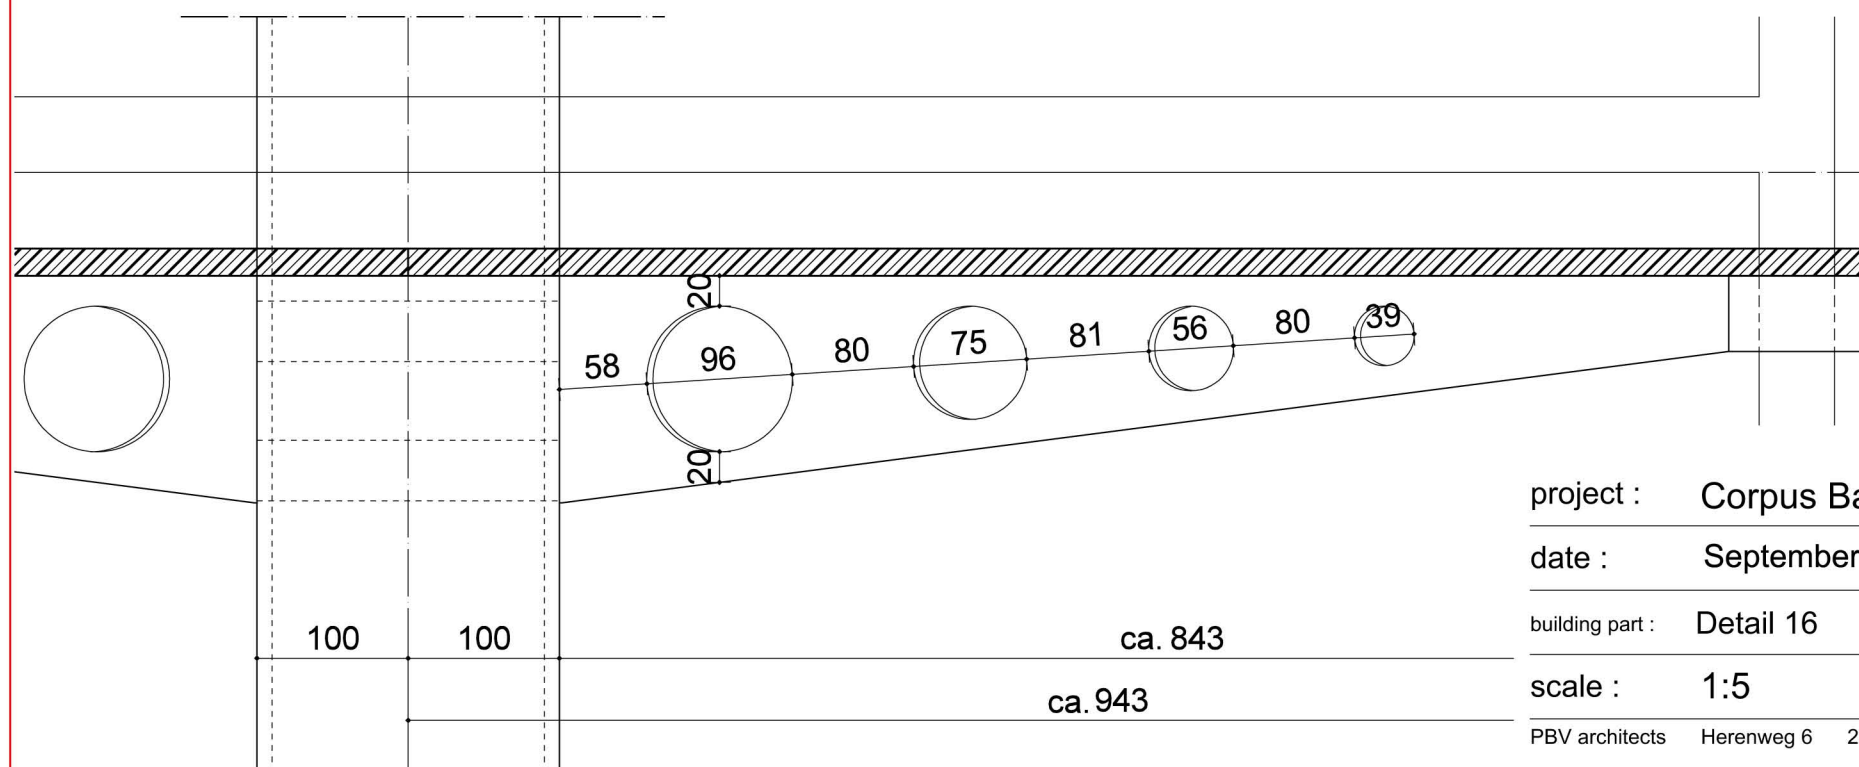

project : Corpus Bay Area Houston

date : September 28th, 2016

building part : Detail 16

scale : 1:5 format : A3


PBV architects Herenweg 6 2242 ES Wassenaar tel: 070-5119260 e-mail: info@pbv.nl www.pbv.nl

drawing number :


1299

16

PBV
ARCHITECTS

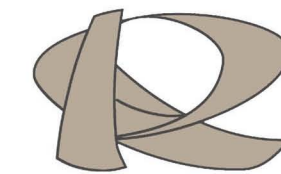

RECO PRODUCTIONS
INTERNATIONAL B.V.
DEVELOPMENT SPECIAL PROJECTS

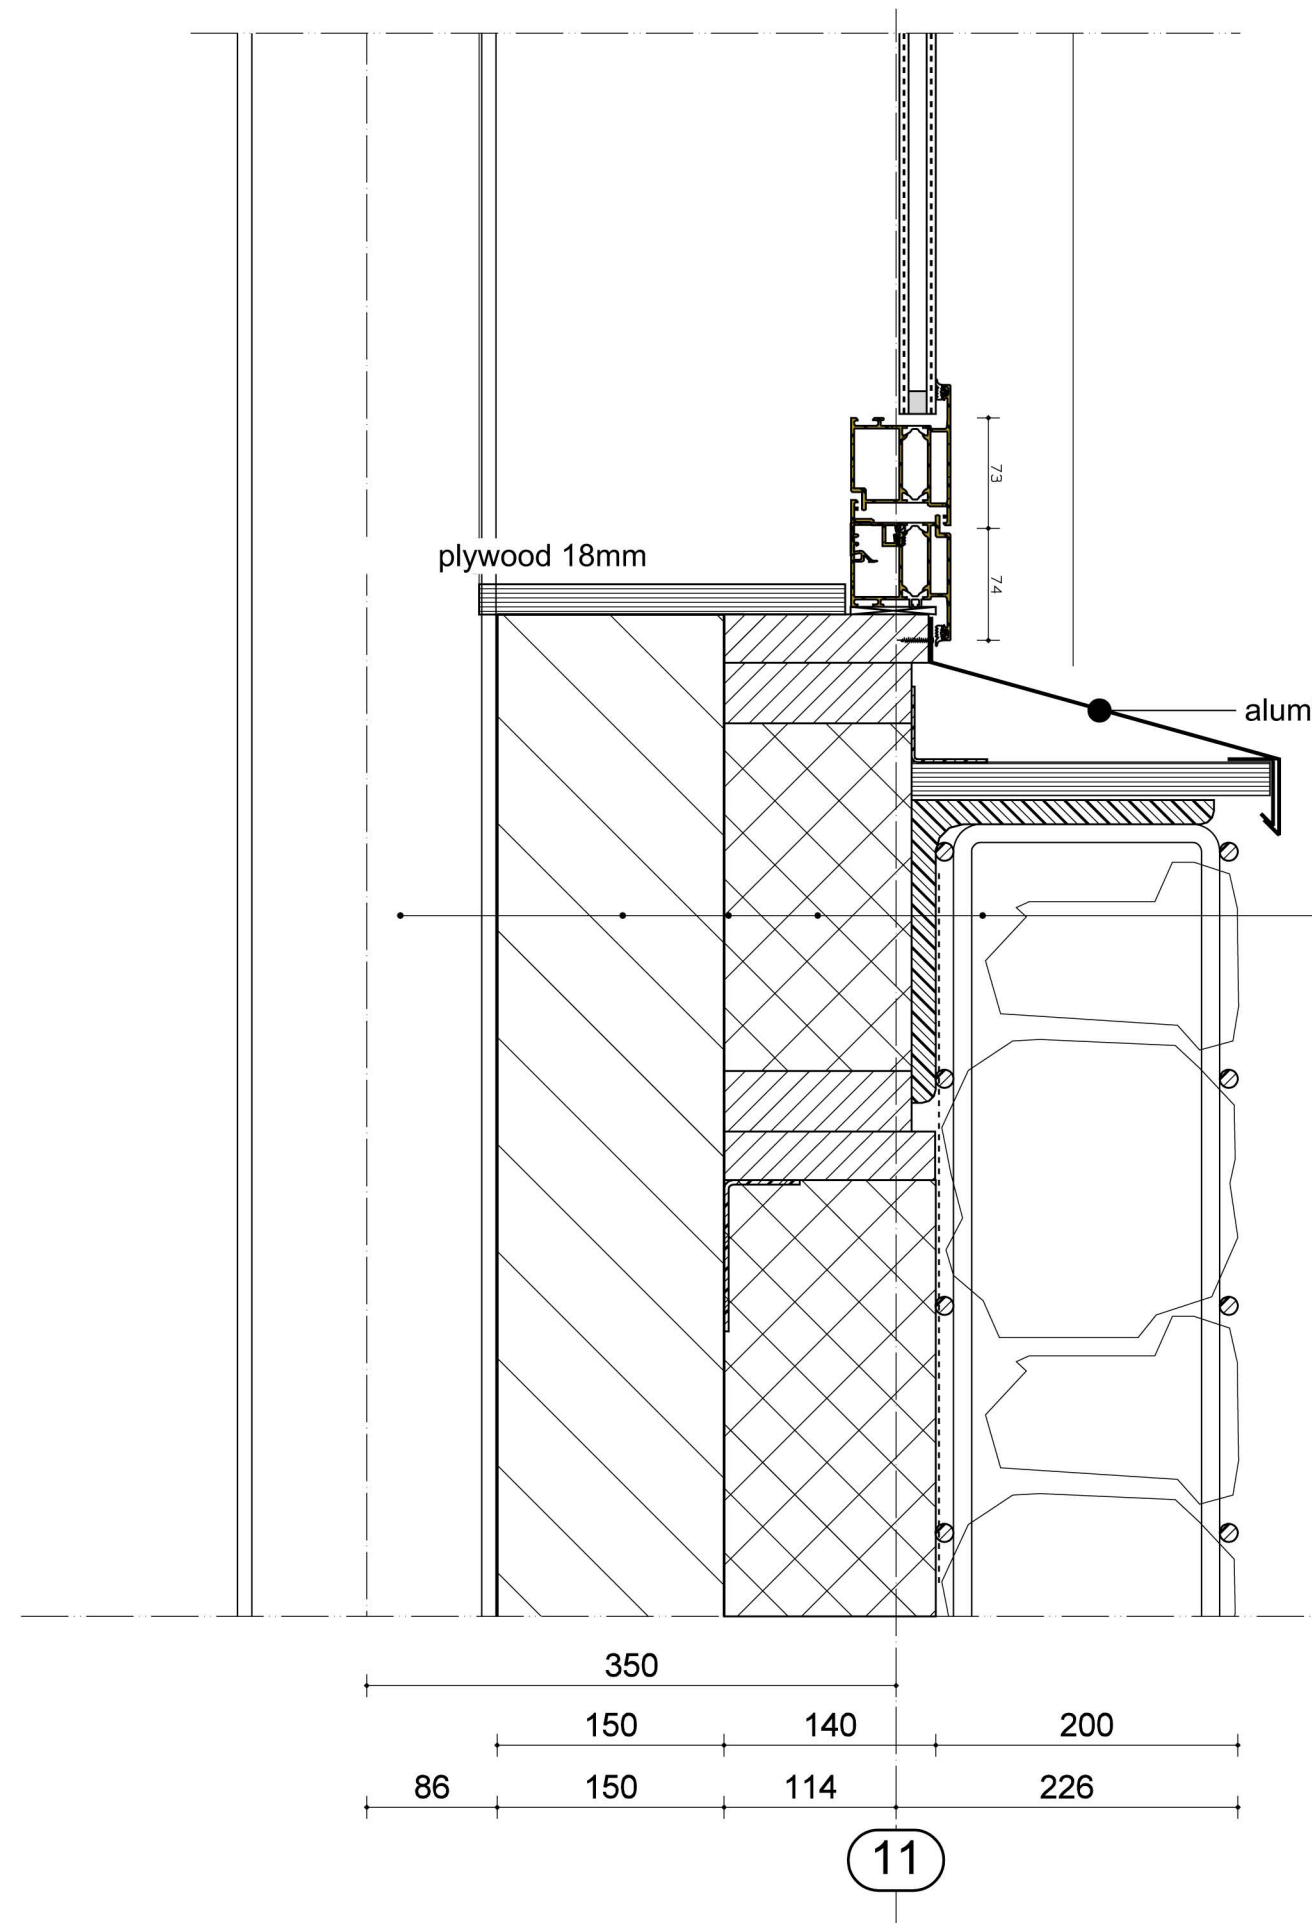

+900

aluminium profile (color: according to material list)

Wall structure:
- gambion wall 200mm
- coated insulation 140mm
- sand-lime brick 150mm

project : Corpus Bay Area Houston

date : September 28th, 2016

building part : Detail 17

scale : 1:5 format : A3




PBV architects Herenweg 6 2242 ES Wassenaar tel: 070-5119260 e-mail: info@pbv.nl www.pbv.nl

drawing number :
1299 17

PBV
ARCHITECTS

Wall structure:

- gambion wall 200mm
- coated insulation 140mm
- sand-lime brick 150mm

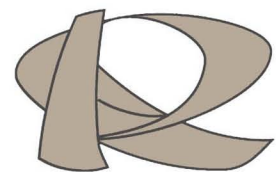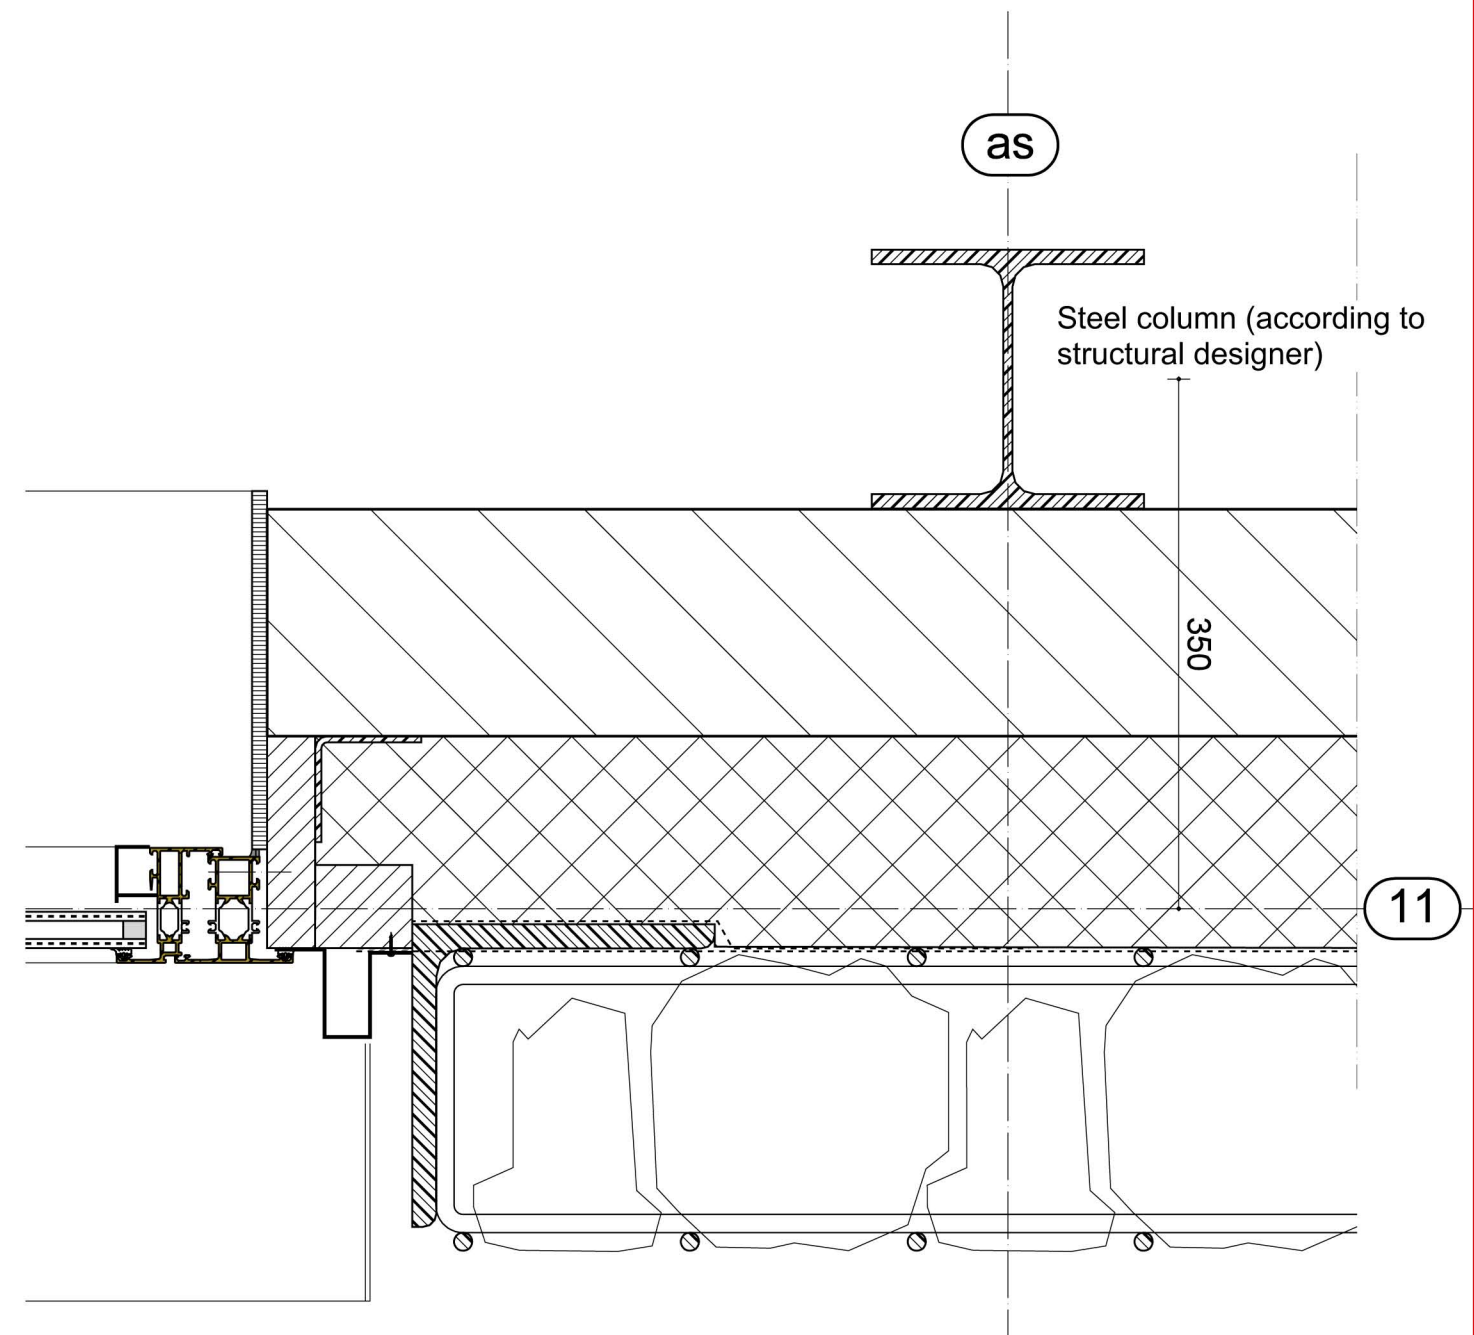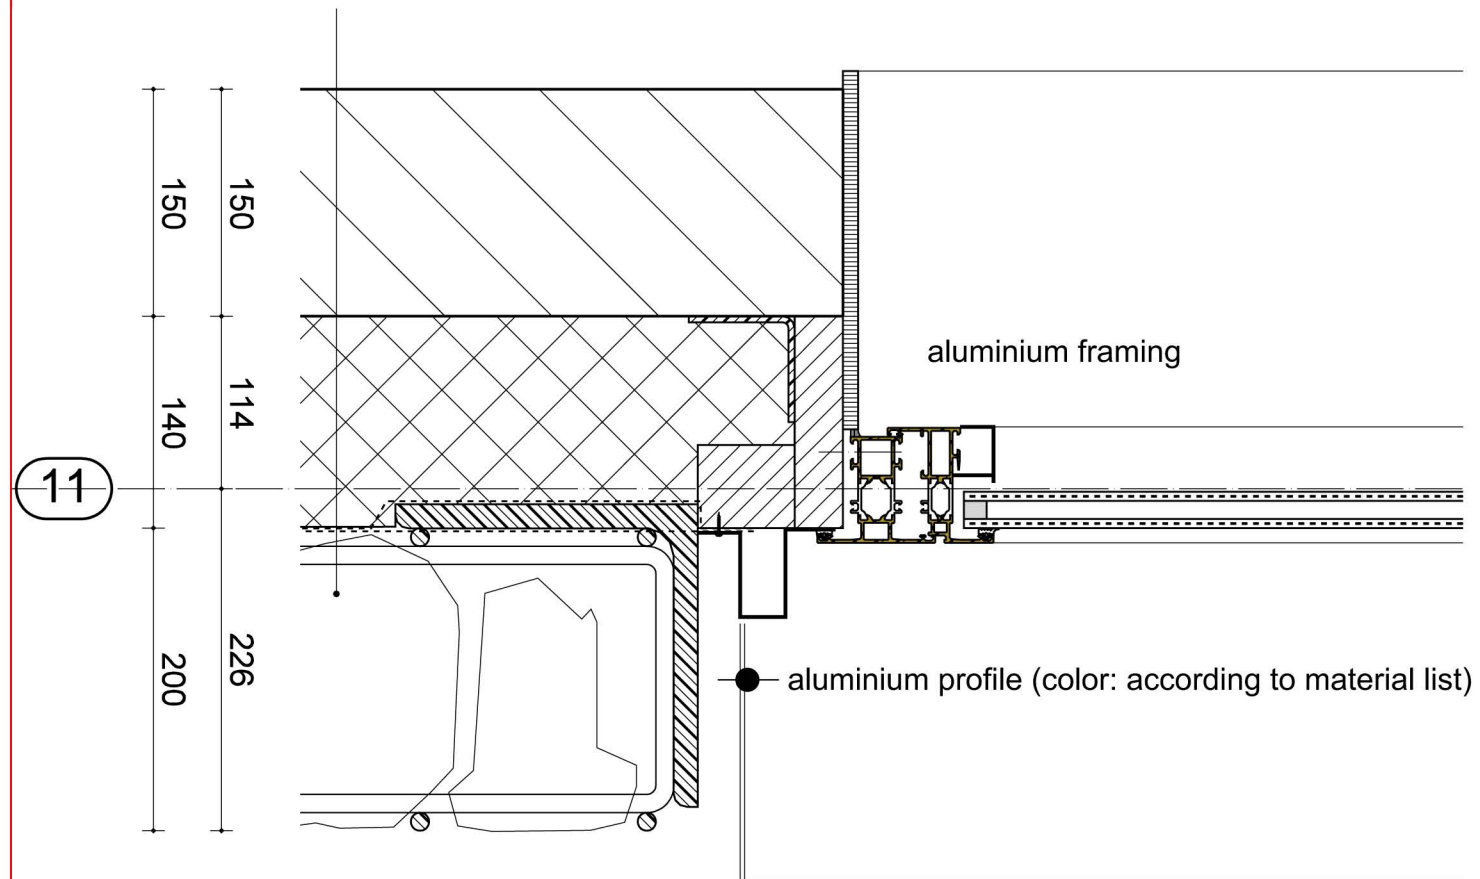

RECO PRODUCTIONS
INTERNATIONAL B.V.
DEVELOPMENT SPECIAL PROJECTS

project : Corpus Bay Area Houston

date : September 28th, 2016

building part : Detail 18


scale : 1:5 format : A3

PBV architects Herenweg 6 2242 ES Wassenaar tel: 070-5119260 e-mail: info@pbv.nl www.pbv.nl


drawing number :

1299 18

PBV
ARCHITECTS

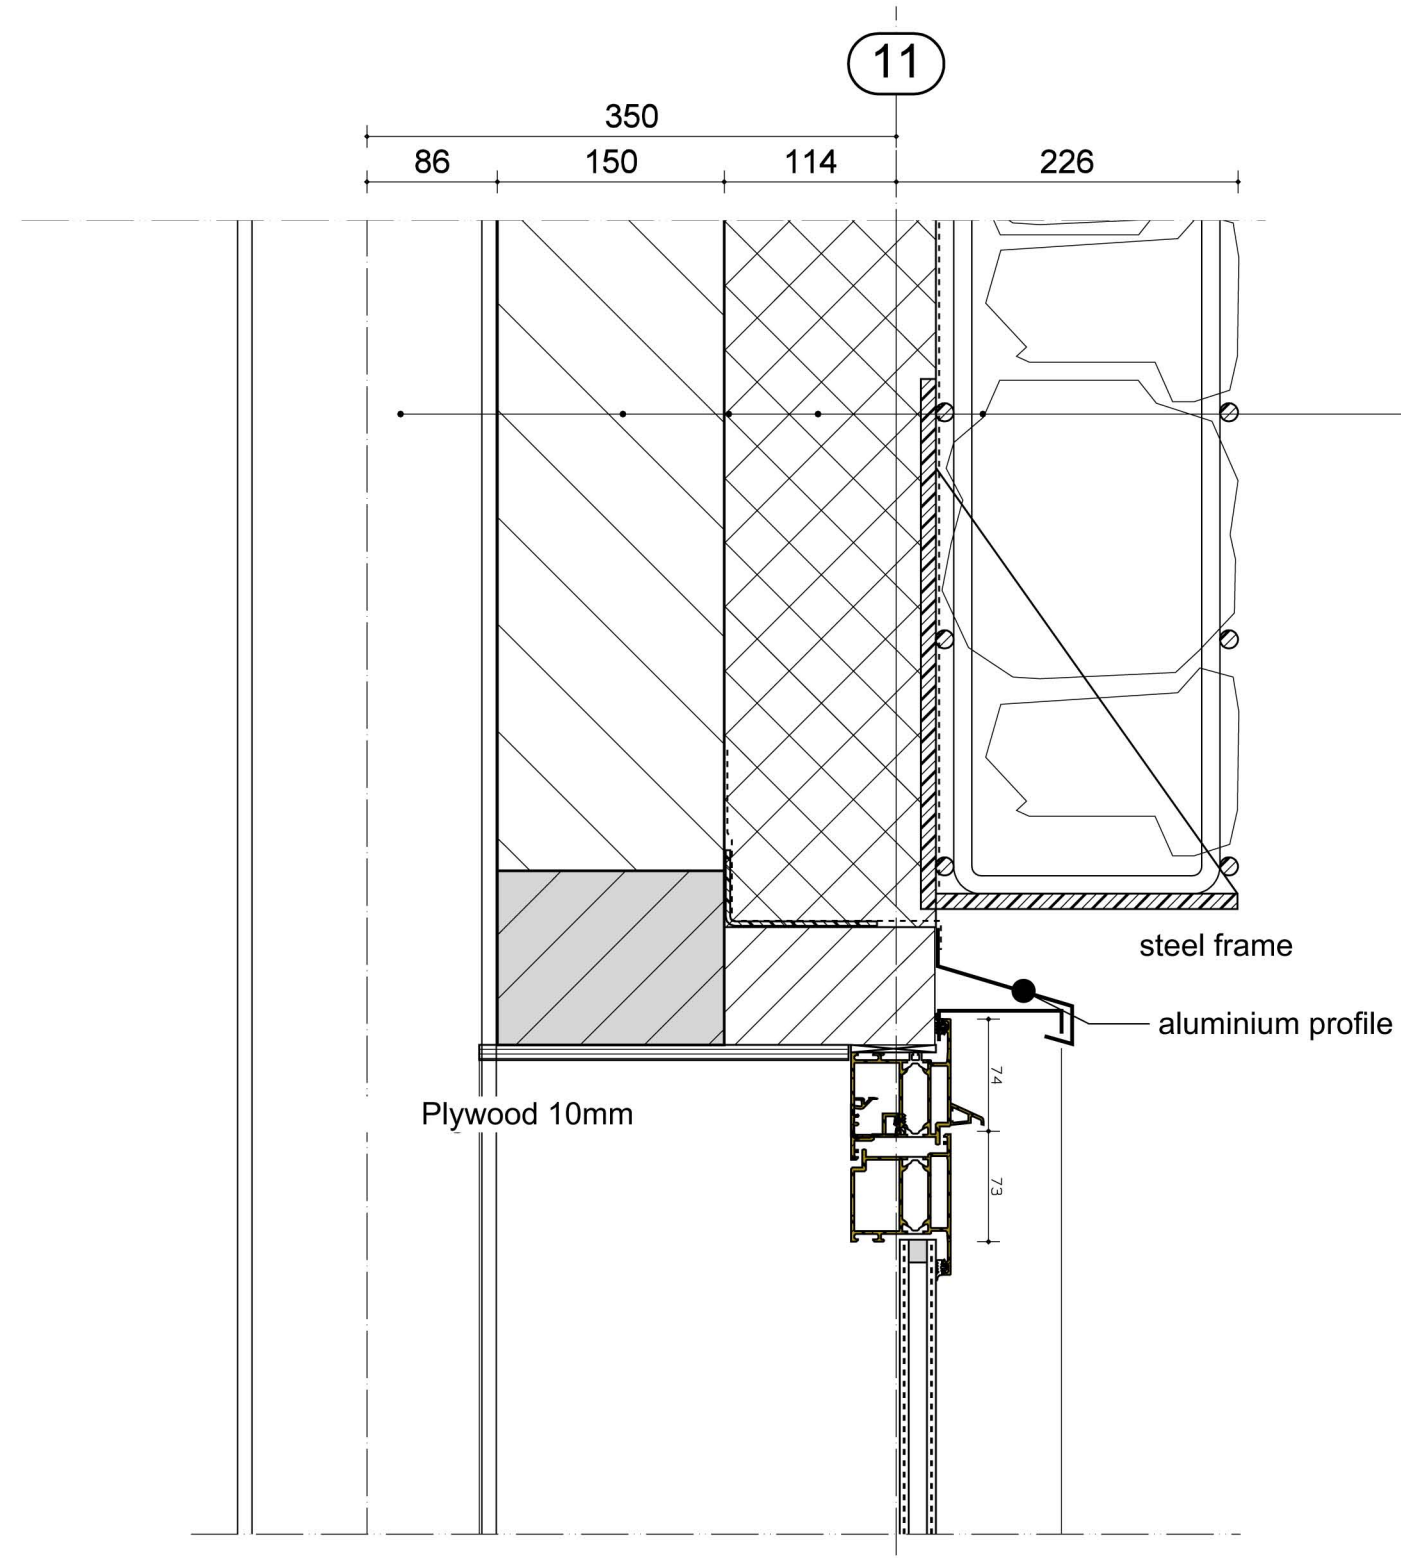

Wall structure:
 - gambion wall 200mm
 - coated insulation 140mm
 - sand-lime brick 150mm

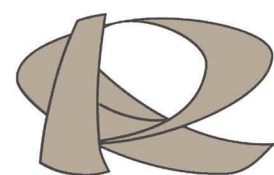

RECO PRODUCTIONS
INTERNATIONAL B.V.
DEVELOPMENT SPECIAL PROJECTS

project : Corpus Bay Area Houston

date : September 28th, 2016


building part : Detail 19

scale : 1:5 format : A3

PBV architects Herenweg 6 2242 ES Wassenaar tel: 070-5119260 e-mail: info@pbv.nl www.pbv.nl

drawing number :
1299 19

PBV
ARCHITECTS

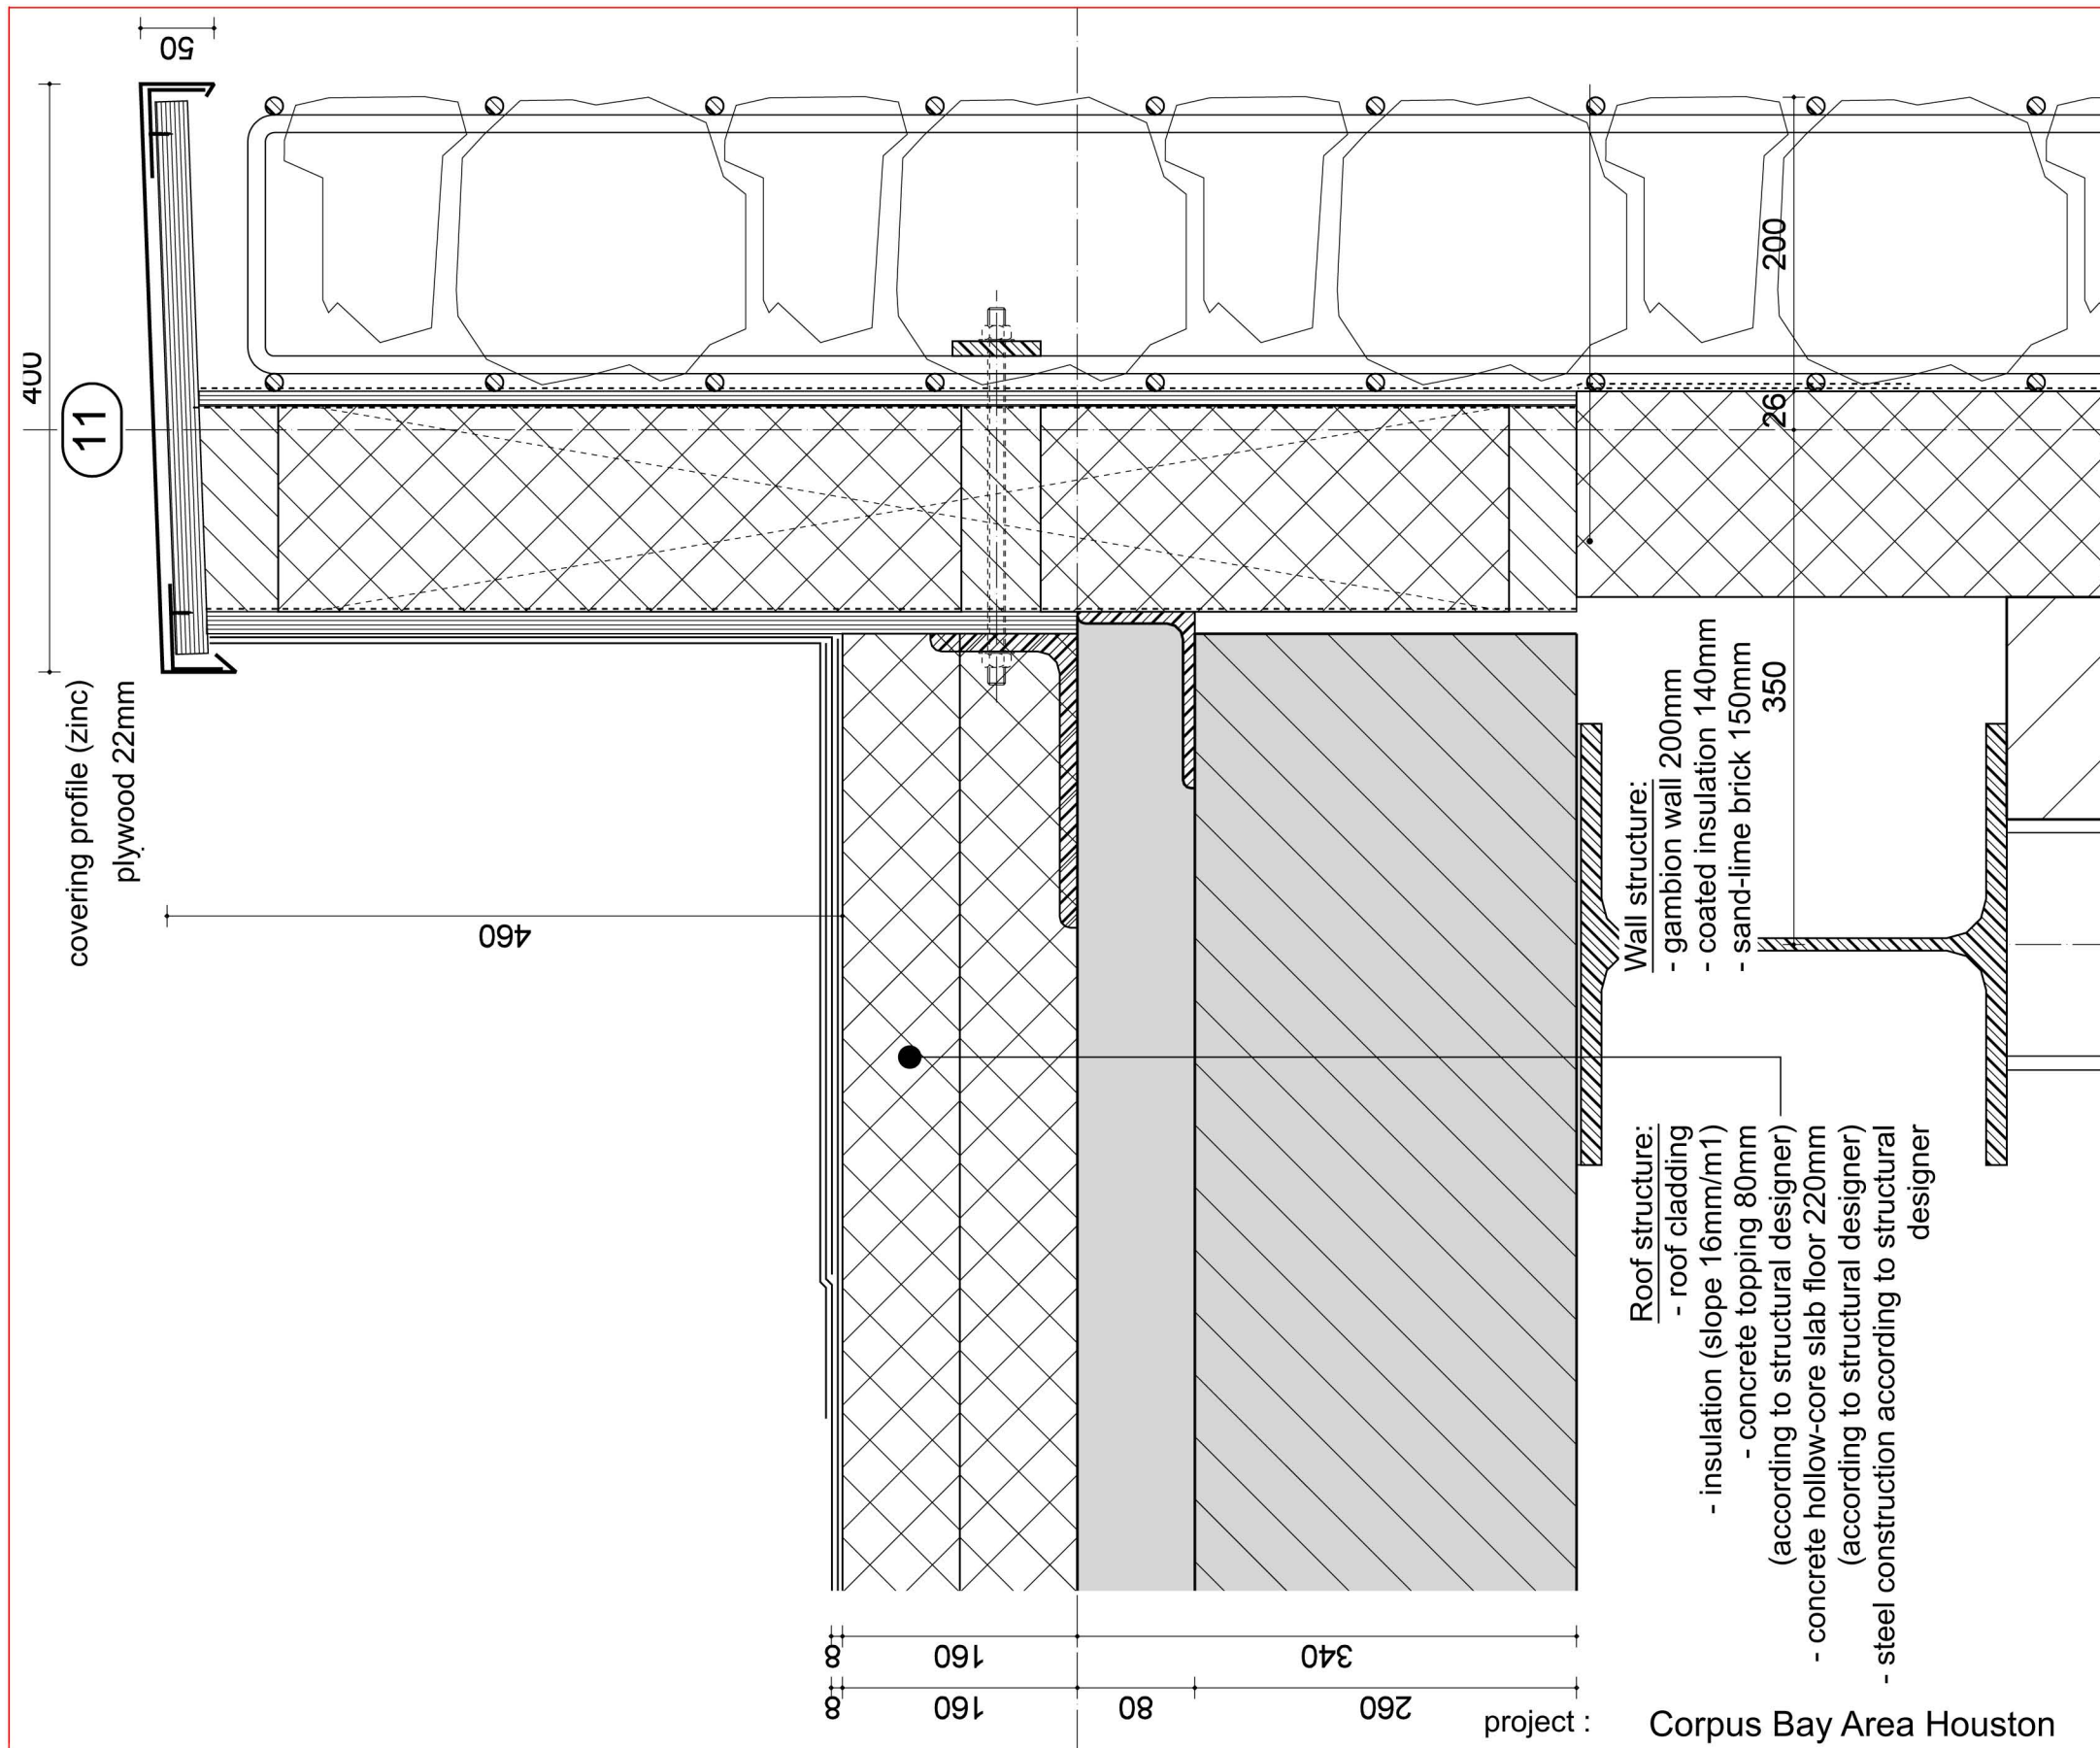

project : Corpus Bay Area Houston

date : September 28th, 2016


building part : Detail 20

scale : 1:5 format : A3

PBV architects Herenweg 6 2242 ES Wassenaar tel: 070-5119260 e-mail: info@pbv.nl www.pbv.nl


drawing number :

1299 20

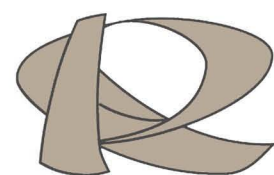


RECO PRODUCTIONS
INTERNATIONAL B.V.
DEVELOPMENT SPECIAL PROJECTS

PBV
ARCHITECTS

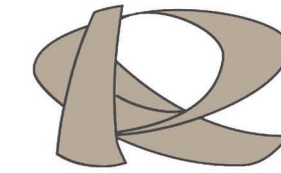

RECO PRODUCTIONS
INTERNATIONAL B.V.
DEVELOPMENT SPECIAL PROJECTS

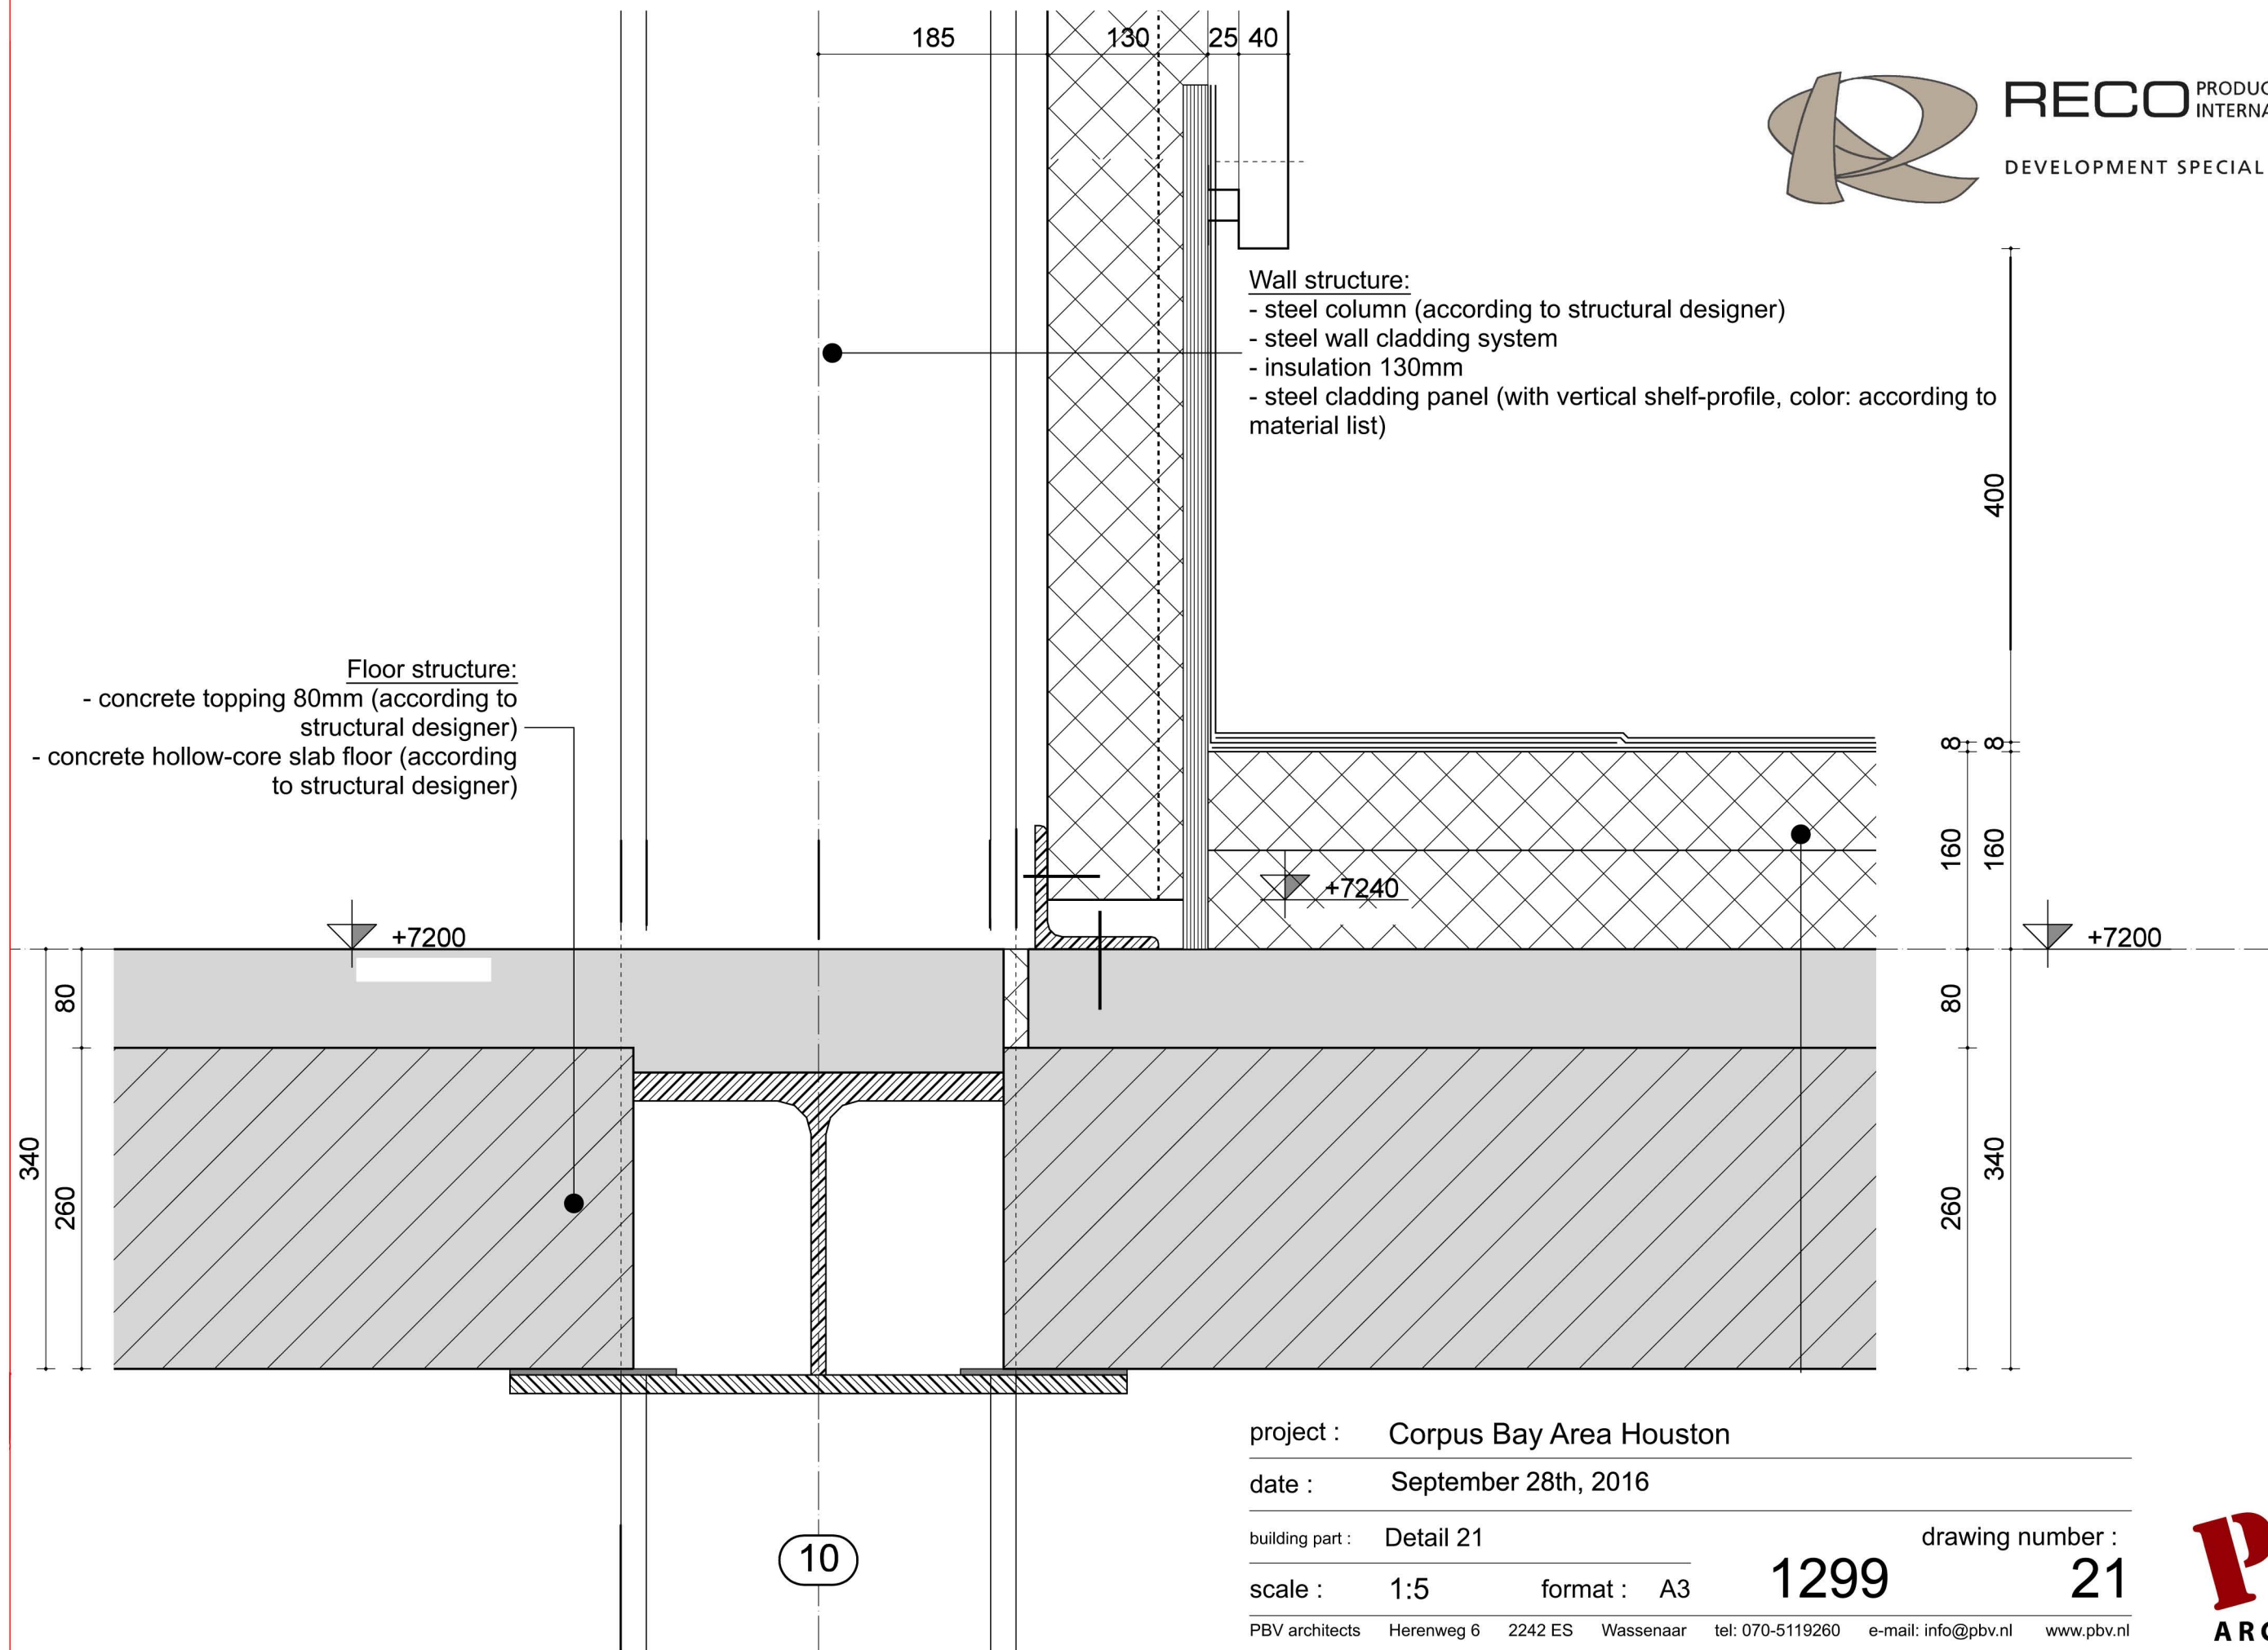

project : Corpus Bay Area Houston

date : September 28th, 2016

building part : Detail 21


scale : 1:5 format : A3

PBV architects Herenweg 6 2242 ES Wassenaar tel: 070-5119260 e-mail: info@pbv.nl www.pbv.nl

drawing number :

1299 21


PBV
ARCHITECTS

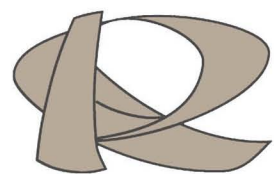

RECO PRODUCTIONS
INTERNATIONAL B.V.
DEVELOPMENT SPECIAL PROJECTS

Wall structure:

- steel column (according to structural designer)
- steel wall cladding system
- insulation 130mm
- steel cladding panel (with vertical shelf-profile, color: according to material list)

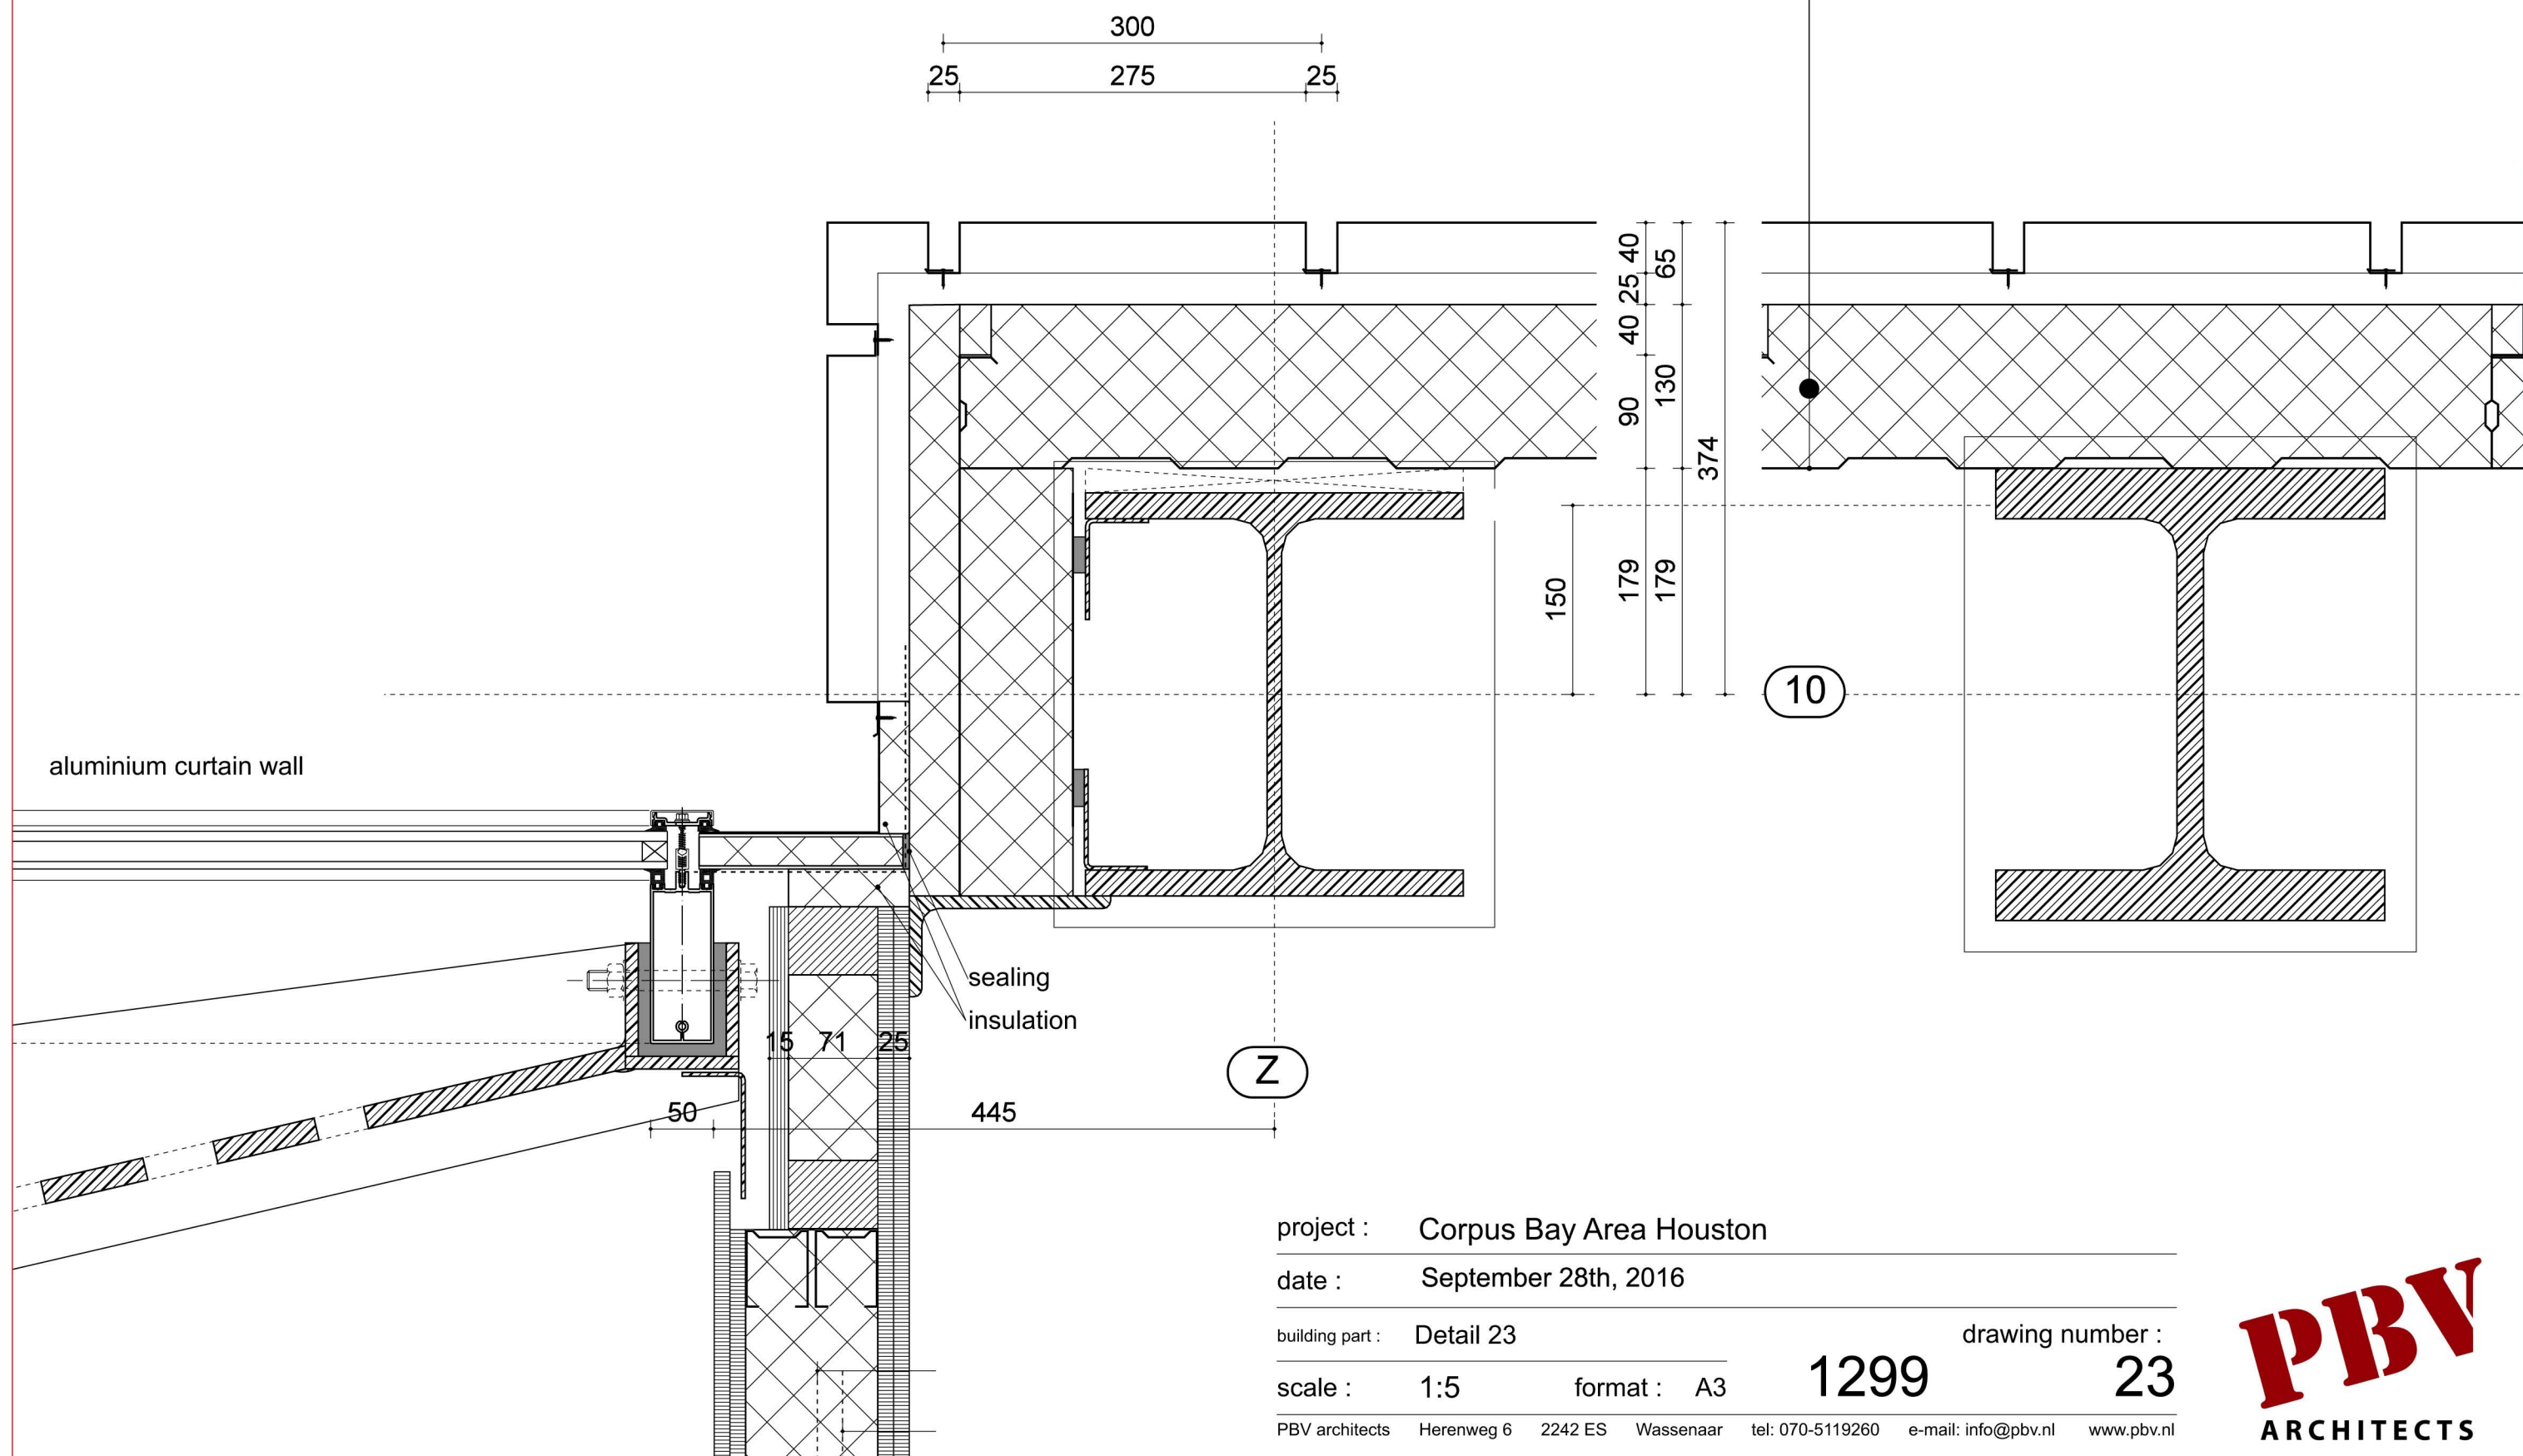

project : Corpus Bay Area Houston

date : September 28th, 2016

building part : Detail 23

scale : 1:5 format : A3

drawing number :

1299

23

PBV architects Herenweg 6 2242 ES Wassenaar tel: 070-5119260 e-mail: info@pbv.nl www.pbv.nl

PBV
ARCHITECTS